






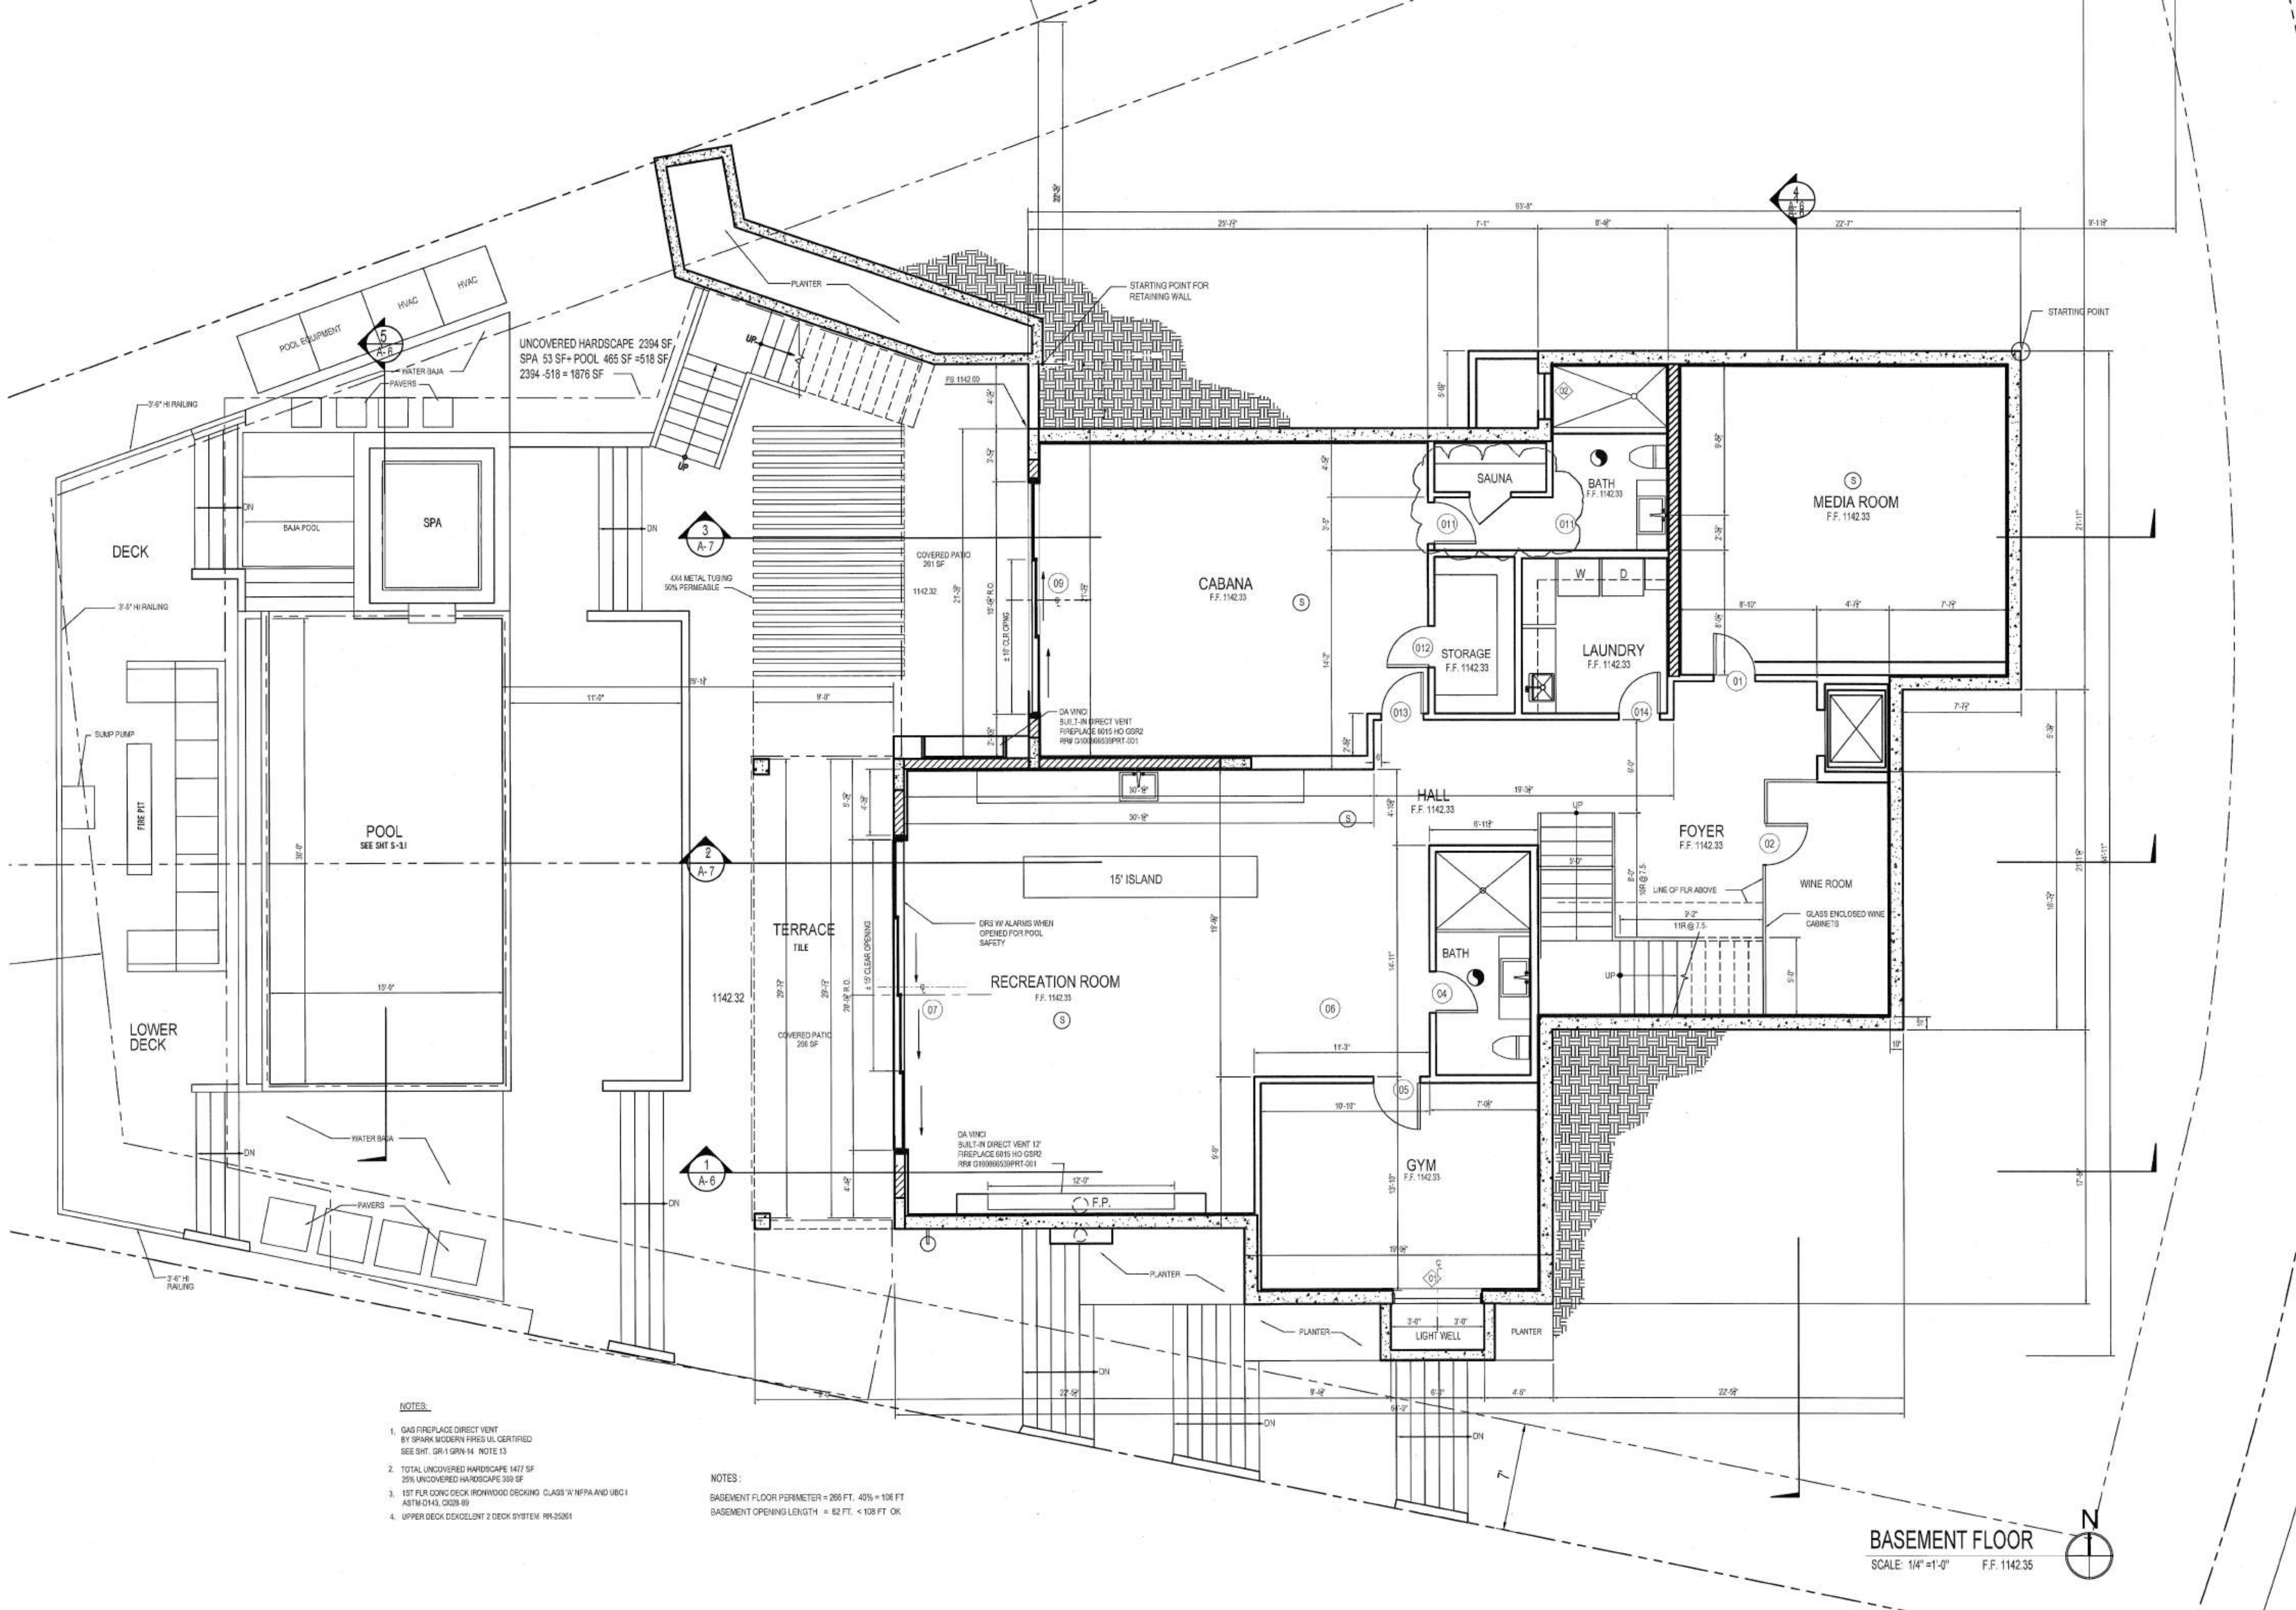


FIRST FLOOR PLAN

SCALE: 1/4" = 1'-0"

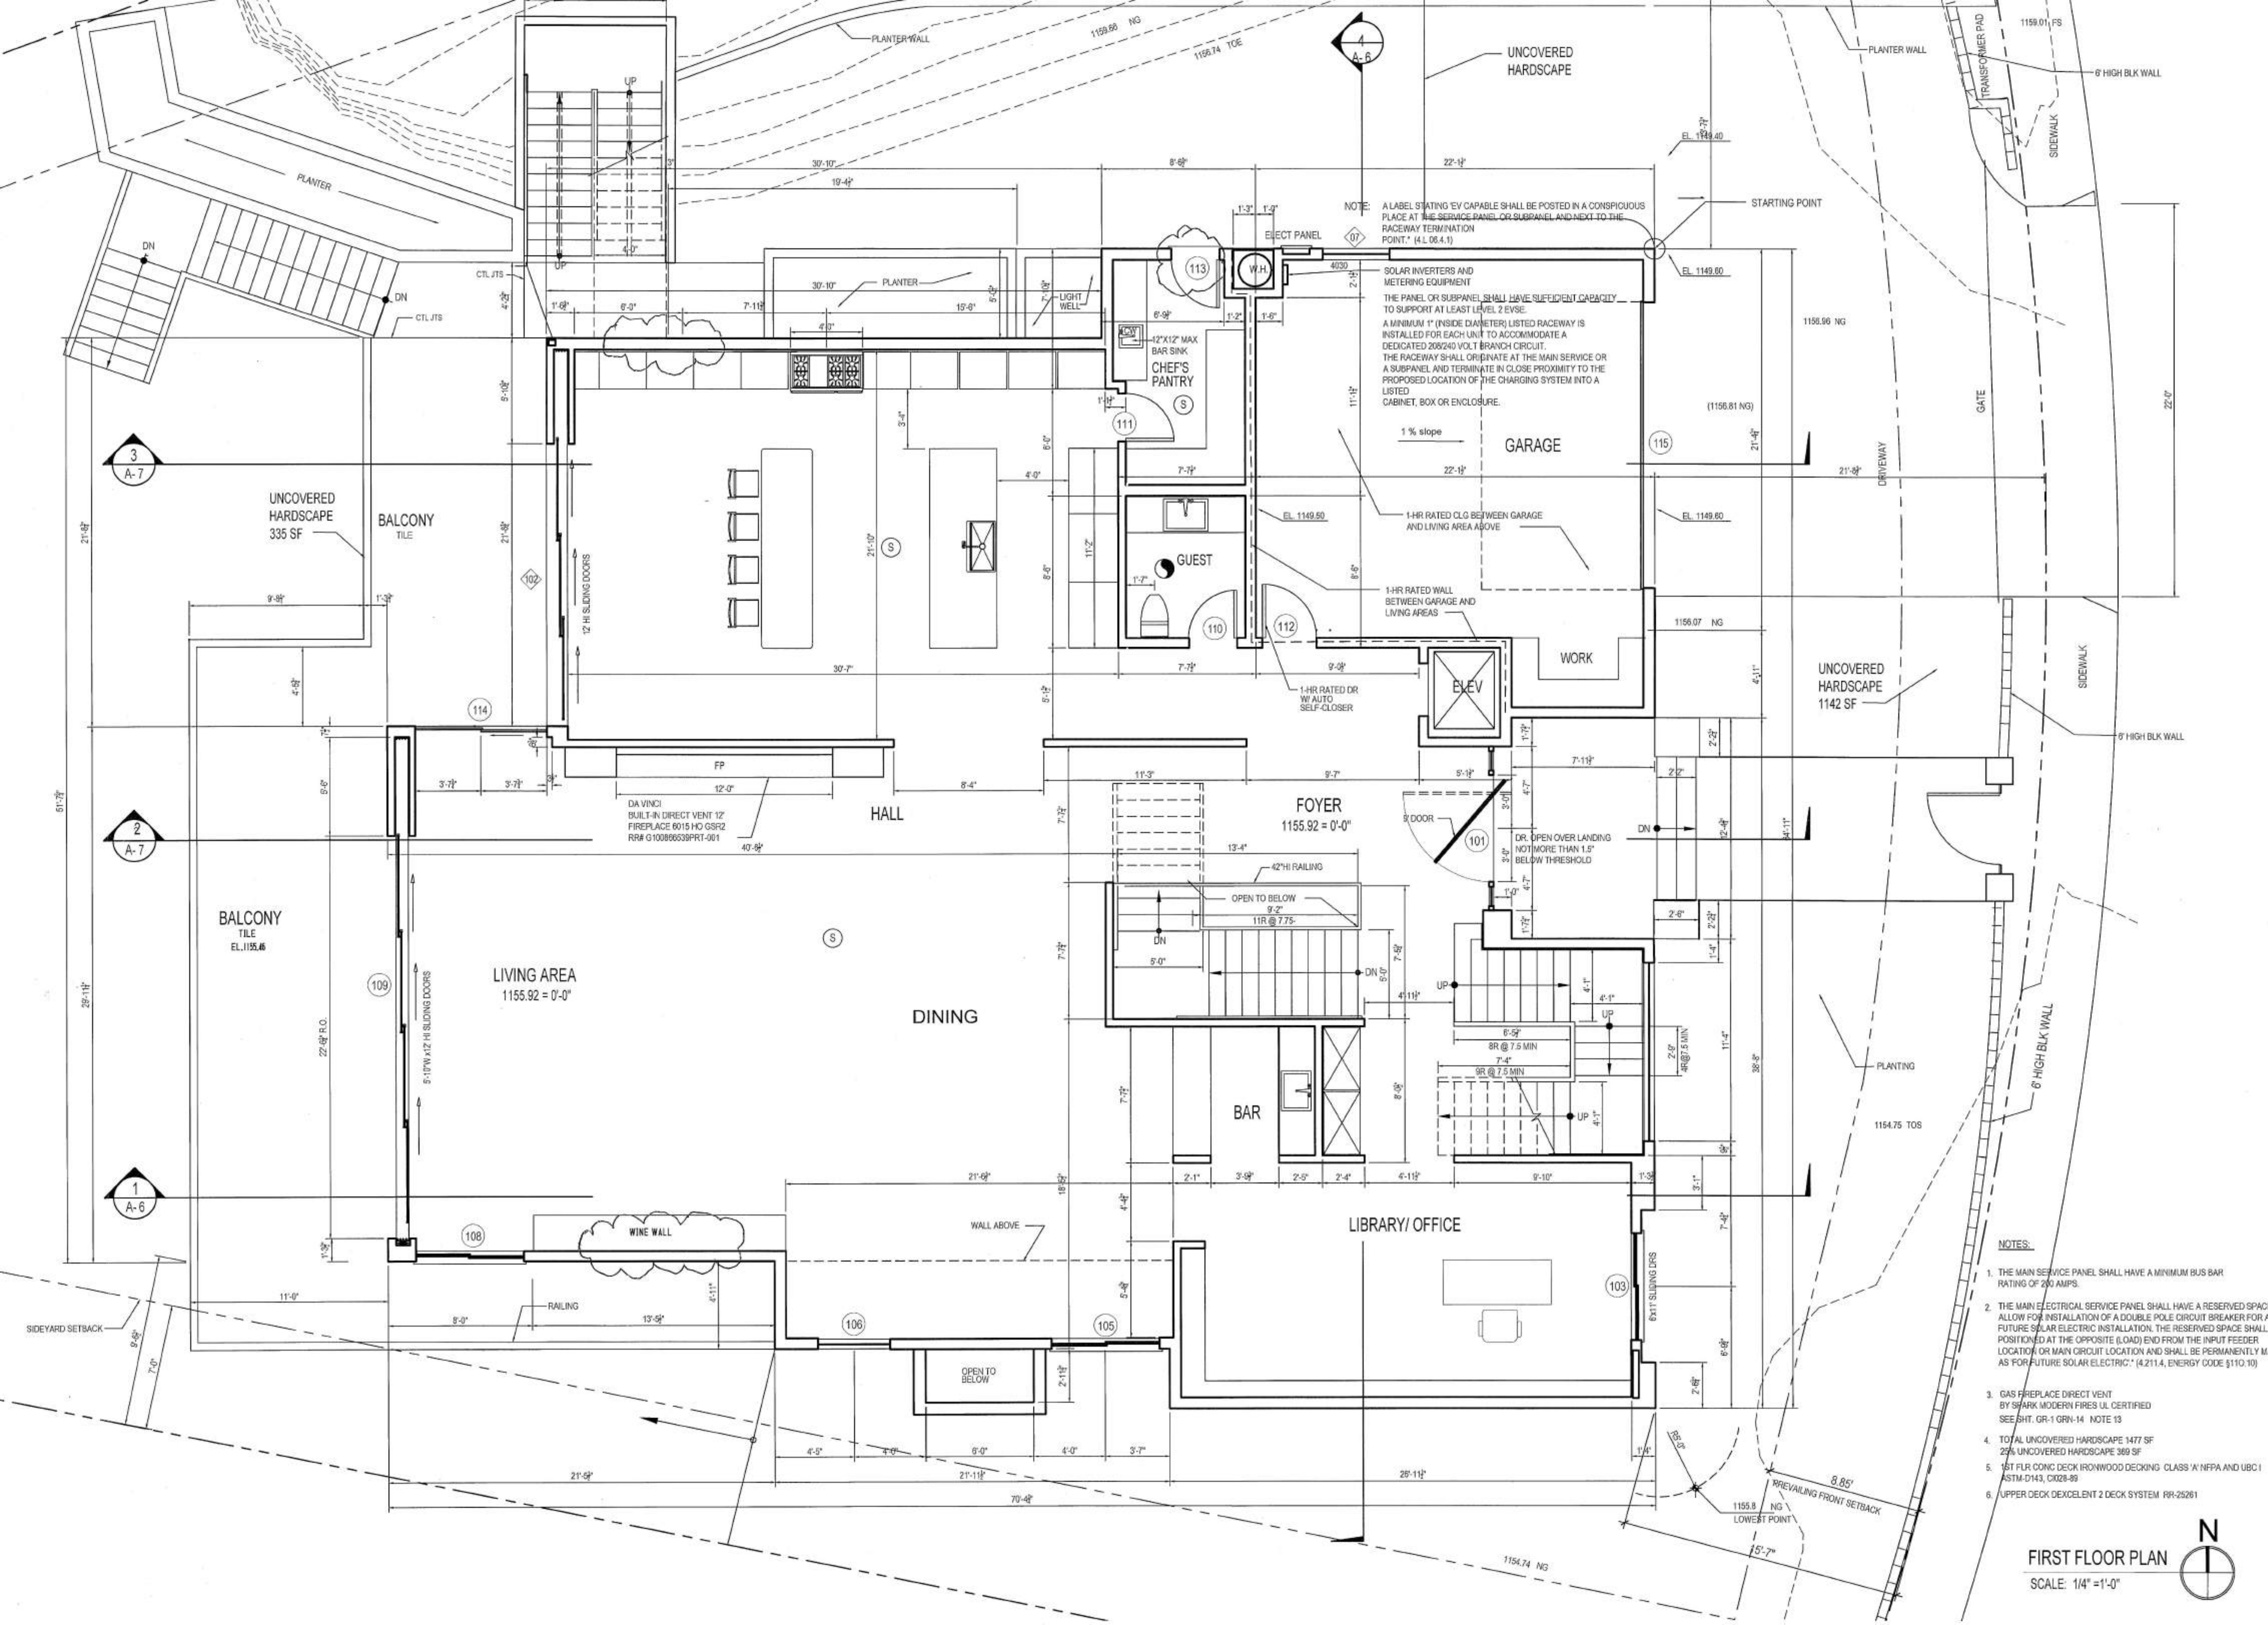

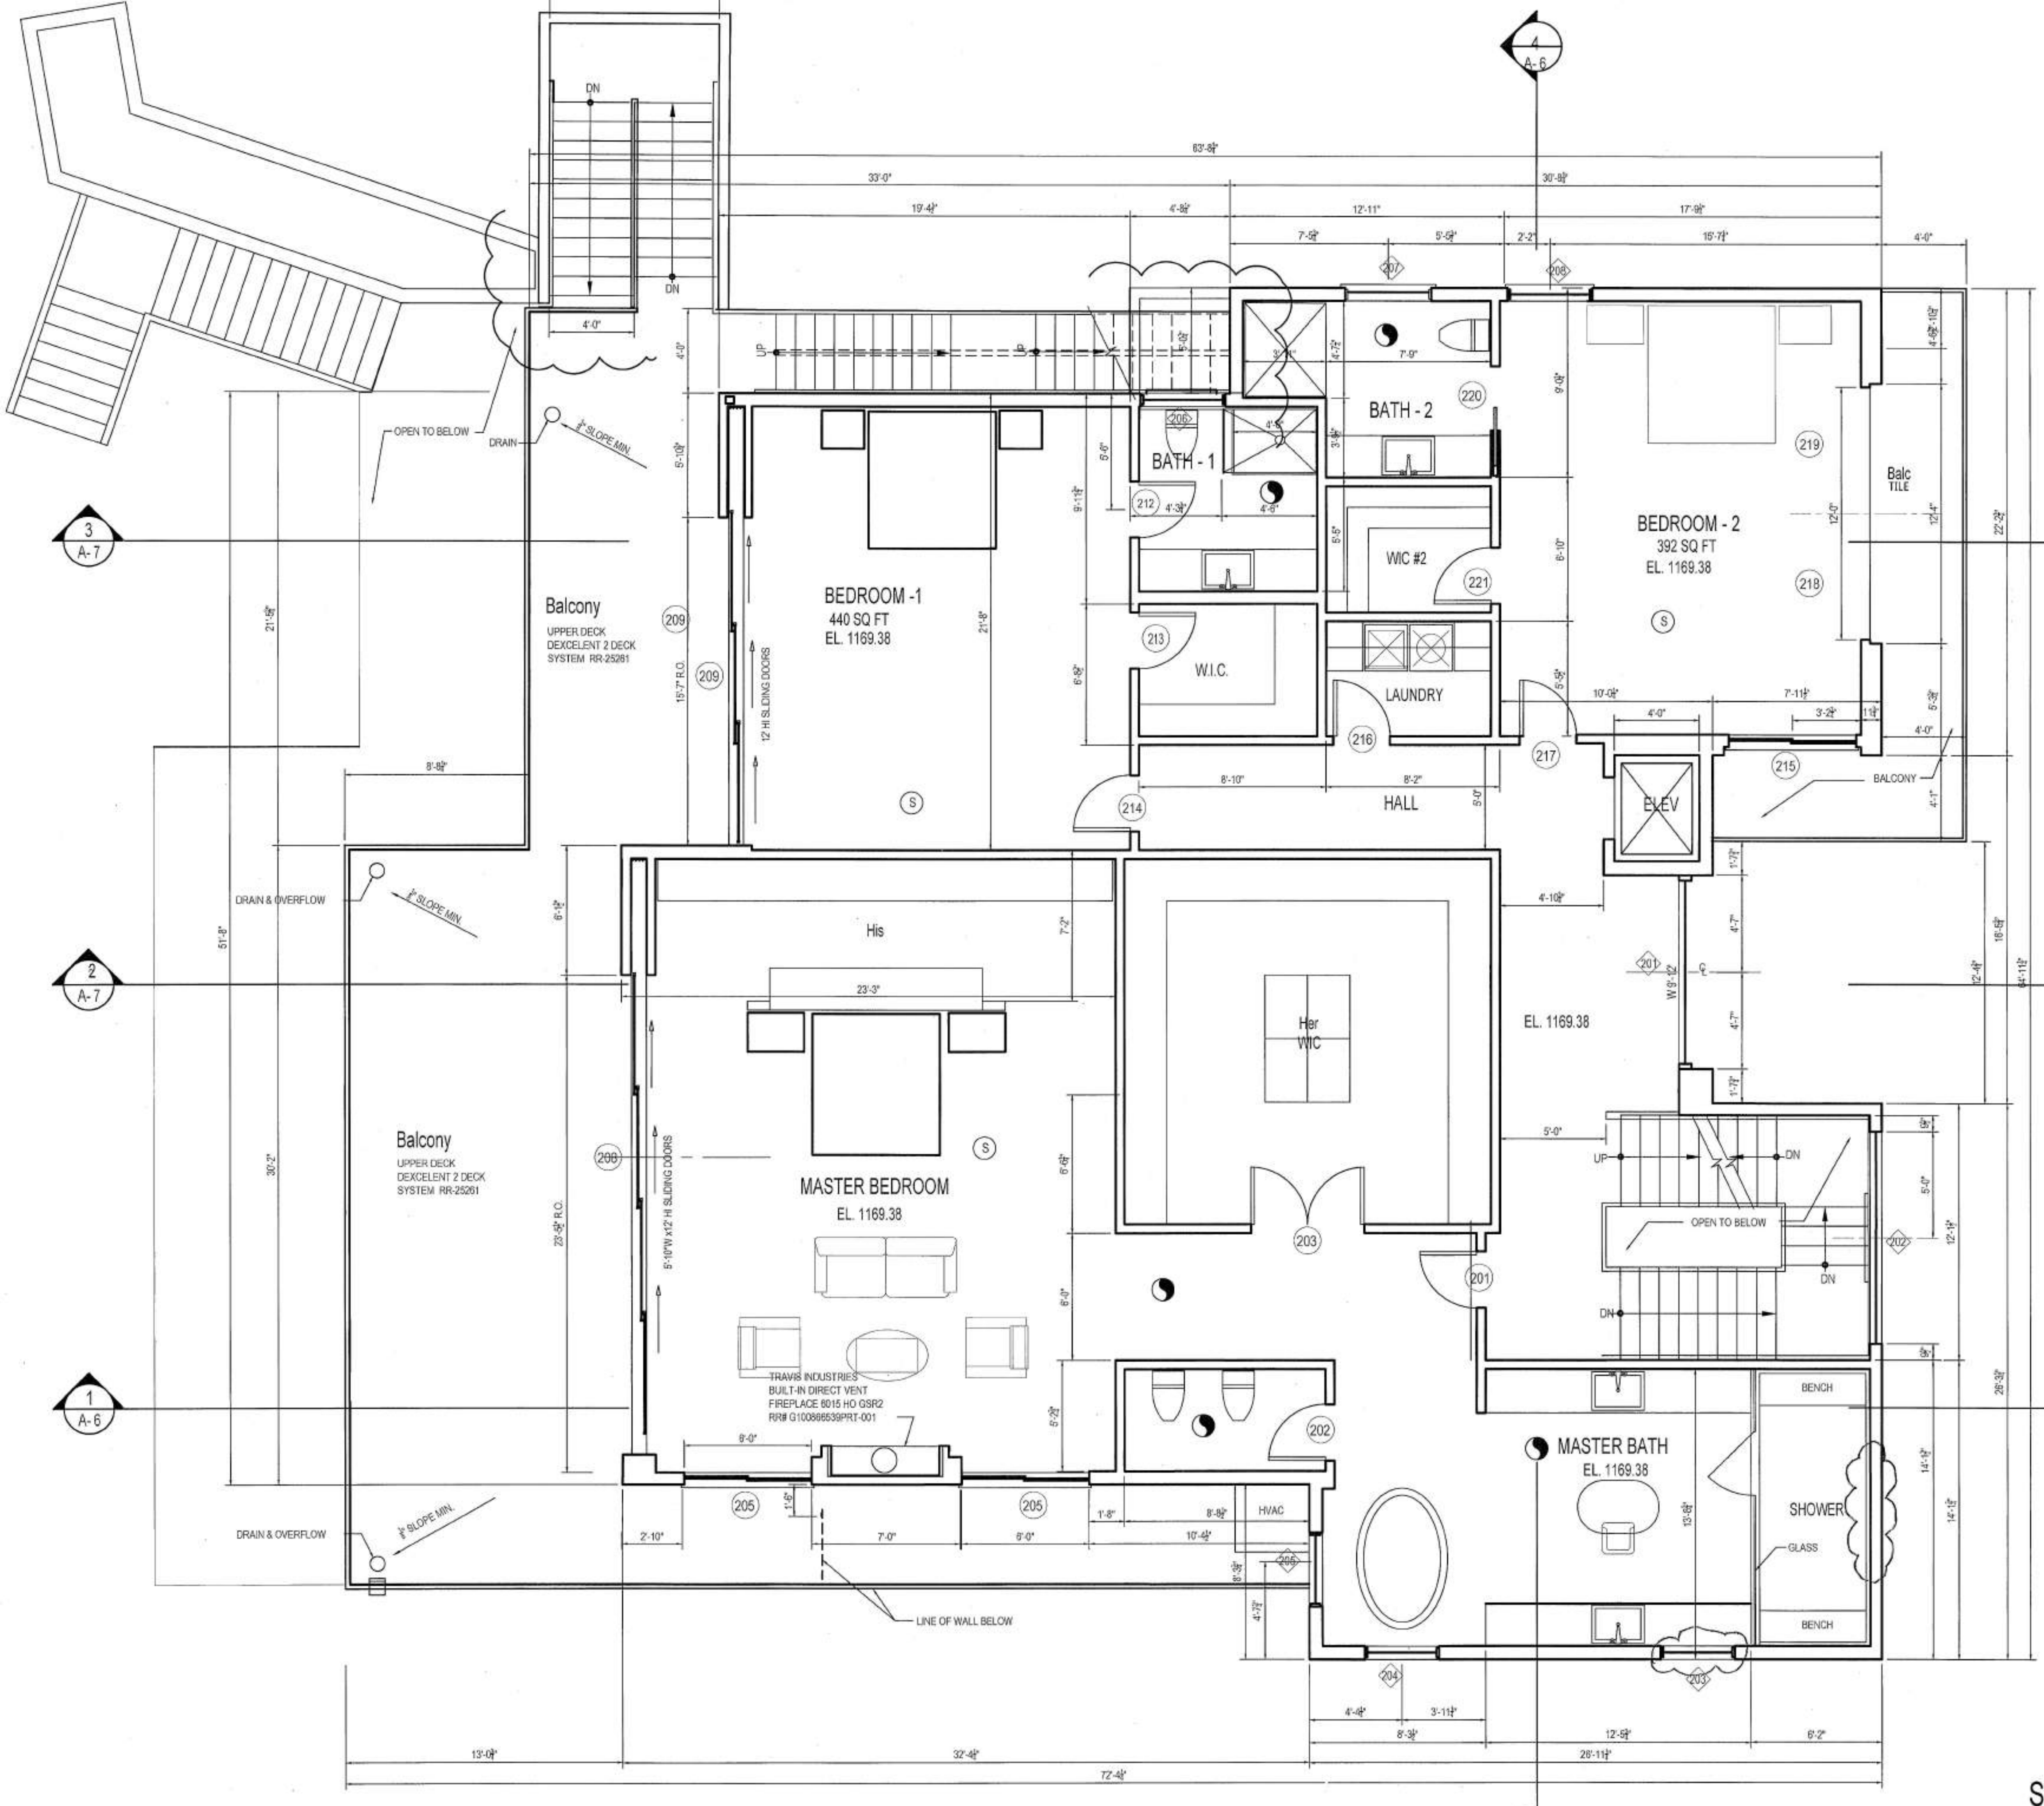

SECOND FLOOR PLAN
SCALE: 1/4" = 1'-0"

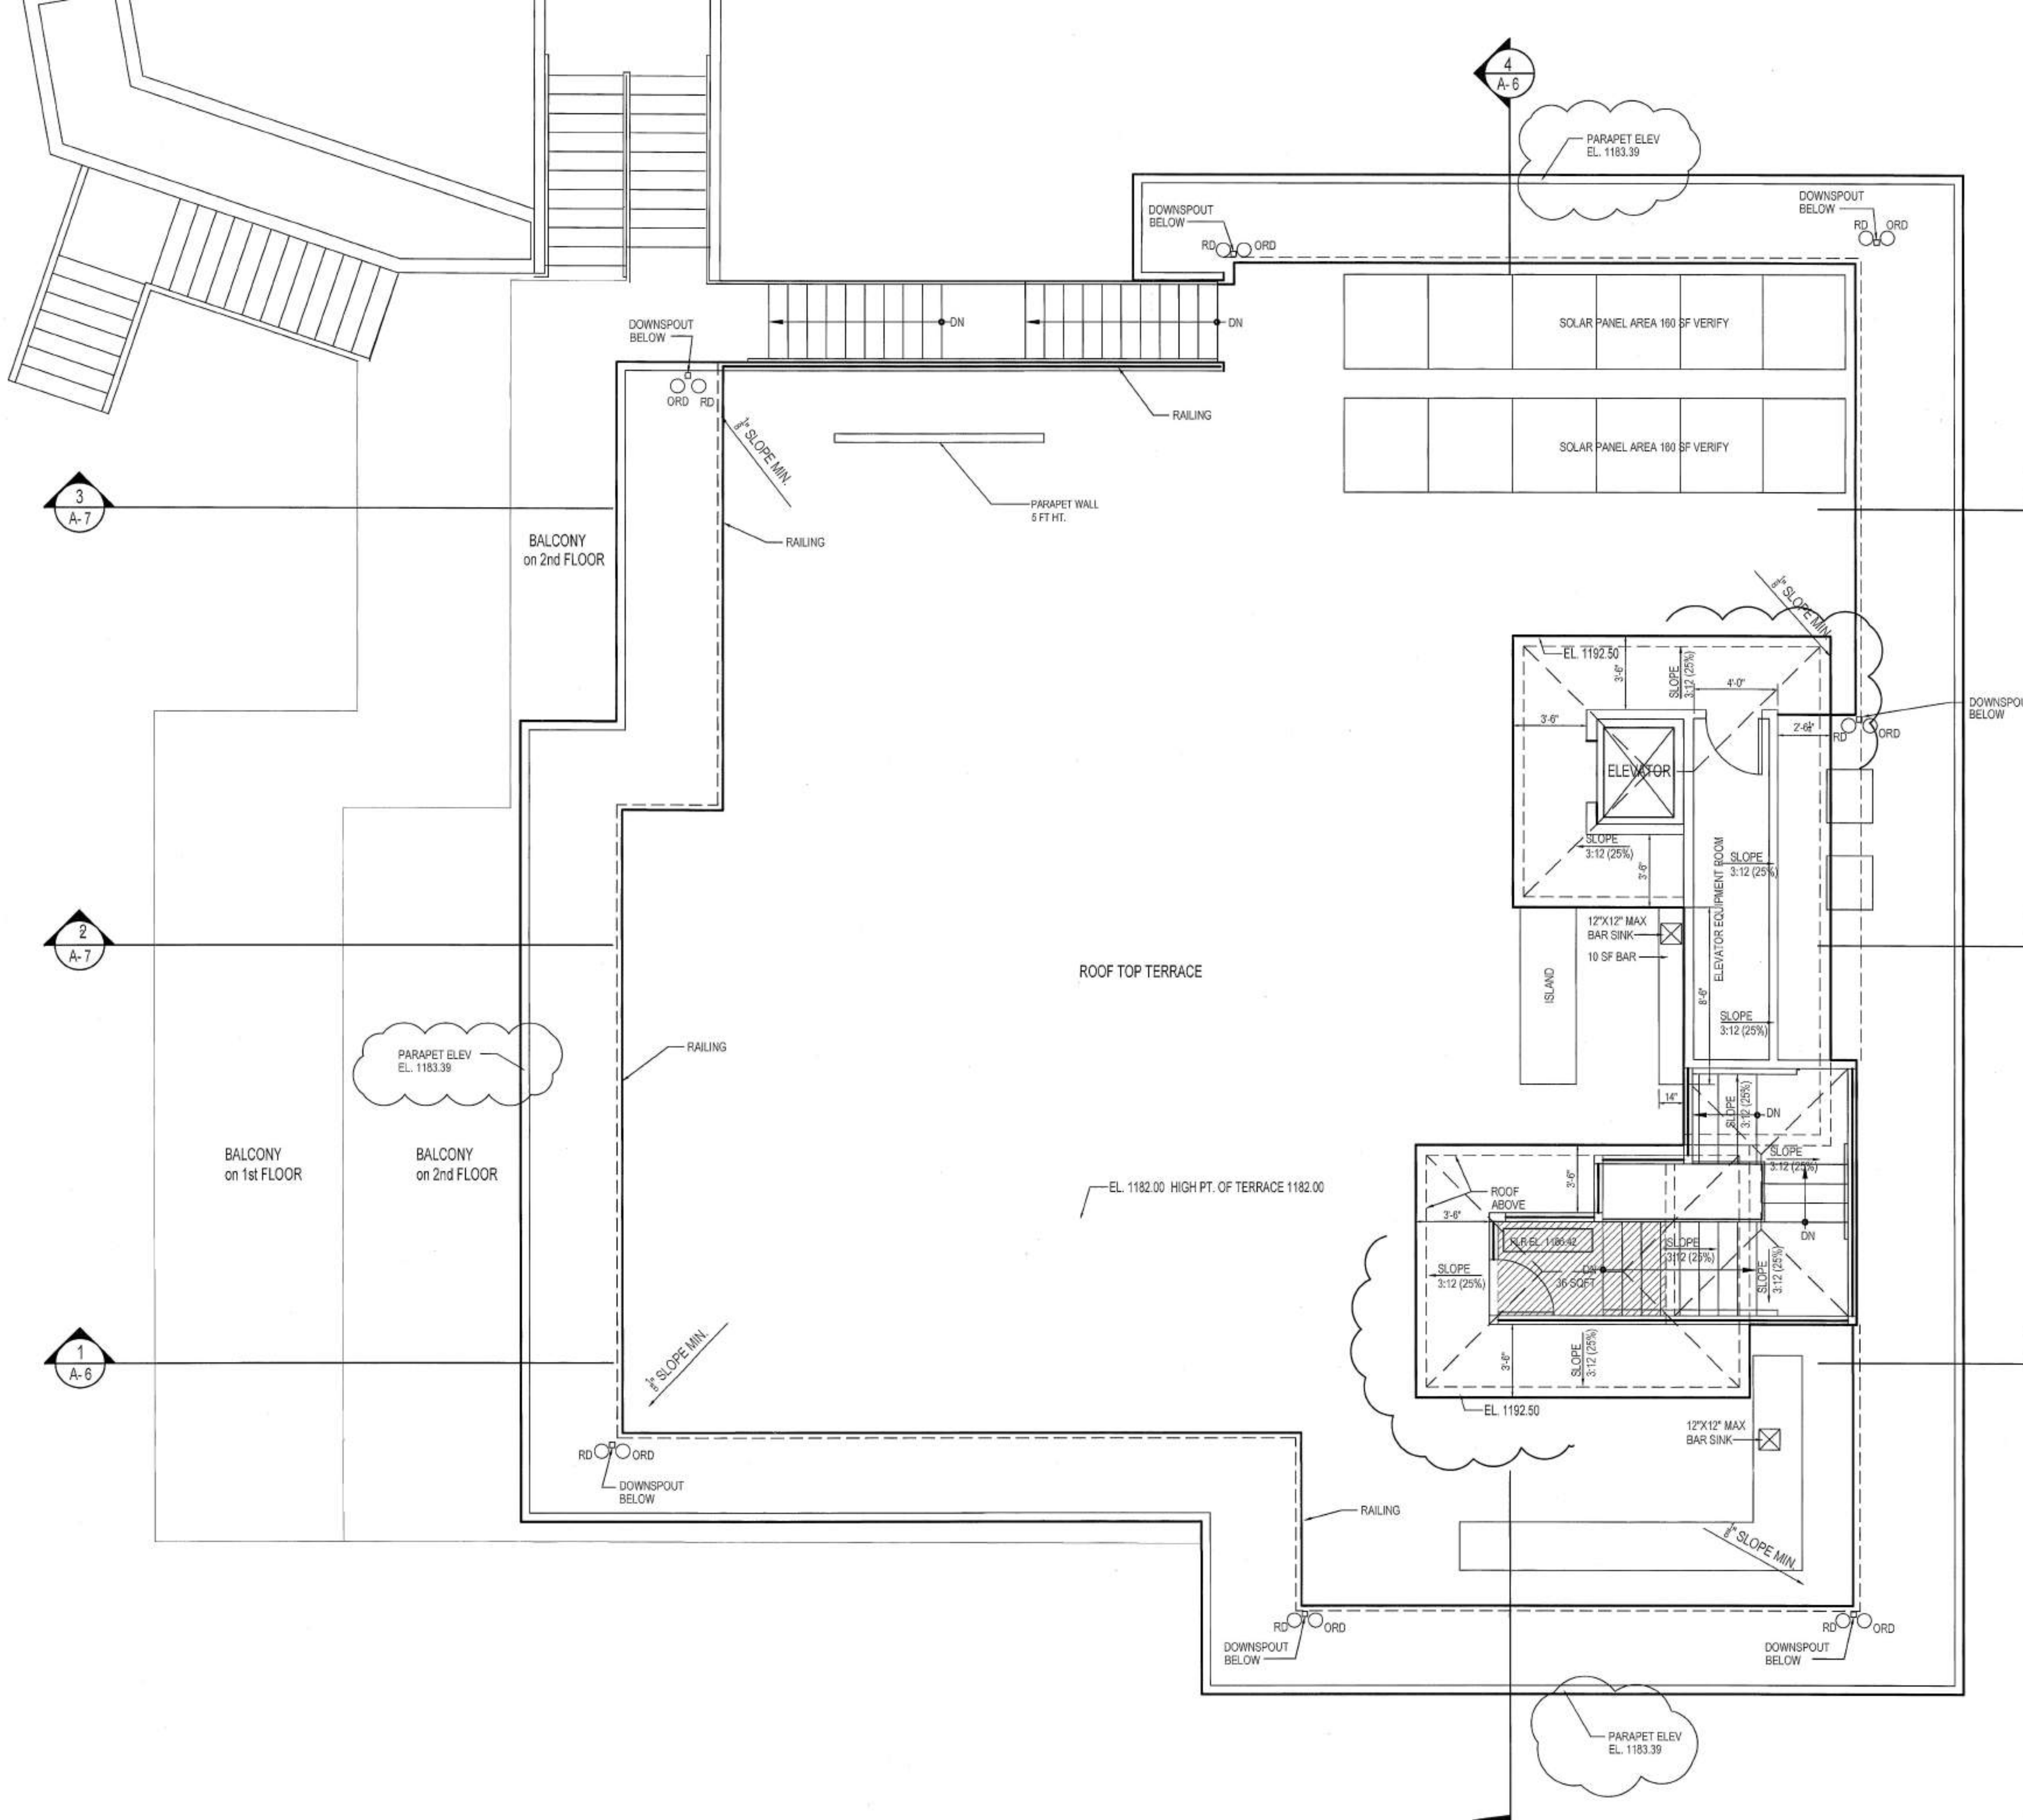

GREEN CODE ROOF NOTES : SEE GR-1 FORM GRN-14 NOTE 3

CLAY ROOFING BY BORAL: CARMEL BLEND
CRRC RATINGS 0942-0178 ASTM C 1167
SOLAR REFLECTANCE 0.32 THERMAL EMITTANCE 0.84 SRI 0.32

ROOF NOTES:

A. FOR ROOF SLOPES < 2:12: SRI VALUE OF AT LEAST 75 OR BOTH A 3-YEAR SOLAR REFLECTANCE OF AT LEAST 0.63 AND A THERMAL EMITTANCE OF AT LEAST 0.75.

B. FOR ROOF SLOPES > 2:12: SRI VALUE OF AT LEAST 16 OR BOTH A 3-YEAR SOLAR REFLECTANCE OF AT LEAST 0.20 AND A THERMAL EMITTANCE OF AT LEAST 0.75. (4.109.5)

SOLAR NOTE:

SOLAR ZONE AREA WITH TOTAL AREA EQUAL TO OR GREATER THAN 250 SQ. FT. THE SOLAR ZONE SHALL BE COMPRISED OF AREAS THAT HAVE NO DIMENSION LESS THAN 5 FEET AND EACH AREA SHALL NOT BE LESS THAN:
1. 80 SQ. FT. FOR ROOF AREAS OF 10,000 SQ. FT.

ROOF PLAN

SCALE: 1/4" = 1'-0"

