
DOOR SCHEDULE

Mark	Height	Width	Comments
1	6' - 8"	7' - 2"	(E)
2	7' - 0"	2' - 8"	(E)
3	6' - 8"	2' - 4"	(E)
4	6' - 8"	5' - 0"	(N)
5	7' - 0"	2' - 8"	(E)
6	7' - 0"	2' - 8"	(E)
7	6' - 8"	2' - 8"	(N)
8	8' - 0"	4' - 0"	(E)
9	6' - 8"	2' - 0"	(N)
10	6' - 8"	2' - 0"	(N)
11	6' - 8"	7' - 0"	(N)
12	6' - 8"	6' - 0"	(N)
13	6' - 8"	6' - 0"	(N)
14	6' - 8"	2' - 8"	(N)
15	7' - 0"	5' - 0"	(N)
16	6' - 8"	2' - 8"	(N)
17	6' - 8"	2' - 8"	(N)
18	6' - 8"	2' - 8"	(N)
19	7' - 0"	2' - 8"	(N)
20	7' - 0"	2' - 8"	(N)
21	7' - 0"	2' - 8"	(N)
22	7' - 0"	2' - 8"	(N)
23	7' - 0"	5' - 0"	(N)
24	7' - 0"	2' - 8"	(N)
25	7' - 0"	6' - 0"	FRENCH DOOR (N)
26	7' - 0"	7' - 0"	BIFOLD DOOR (N)

WINDOW SCHEDULE


Mark	Height	Width	Comments
1	5' - 6"	8' - 0"	(E)
2	4' - 0"	2' - 0"	(E)
3	4' - 0"	2' - 0"	(E)
4	4' - 0"	2' - 0"	(N)-CASEMENT-EGRESS
5	4' - 0"	2' - 0"	(N)-CASEMENT-EGRESS
6	4' - 0"	2' - 0"	(N)-CASEMENT-EGRESS
7	4' - 0"	3' - 0"	(N)
8	4' - 0"	4' - 0"	(N)
9	3' - 10"	2' - 6"	(E)
10	3' - 10"	2' - 6"	(E)
11	4' - 0"	1' - 10"	(N)
12	4' - 0"	2' - 0"	(E)
13	4' - 0"	2' - 0"	(E)
14	4' - 0"	2' - 0"	(E)
15	3' - 10"	2' - 6"	(E)
16	3' - 10"	2' - 6"	(E)
17	3' - 6"	2' - 6"	(E)
18	3' - 6"	2' - 6"	(E)
19	3' - 6"	5' - 0"	(E)
26	2' - 0"	2' - 0"	(N)

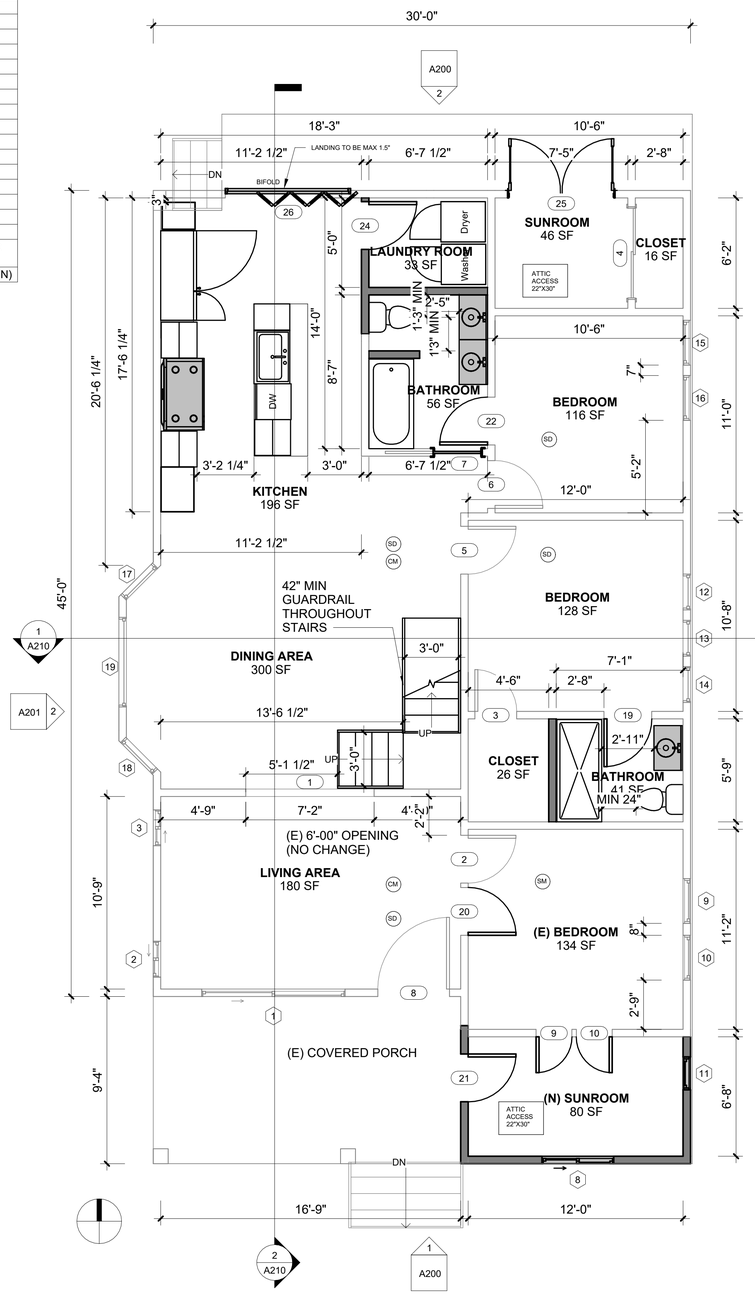

PROPOSED 1ST FLOOR PLAN

SCALE: 1/4" = 1'-0"

1

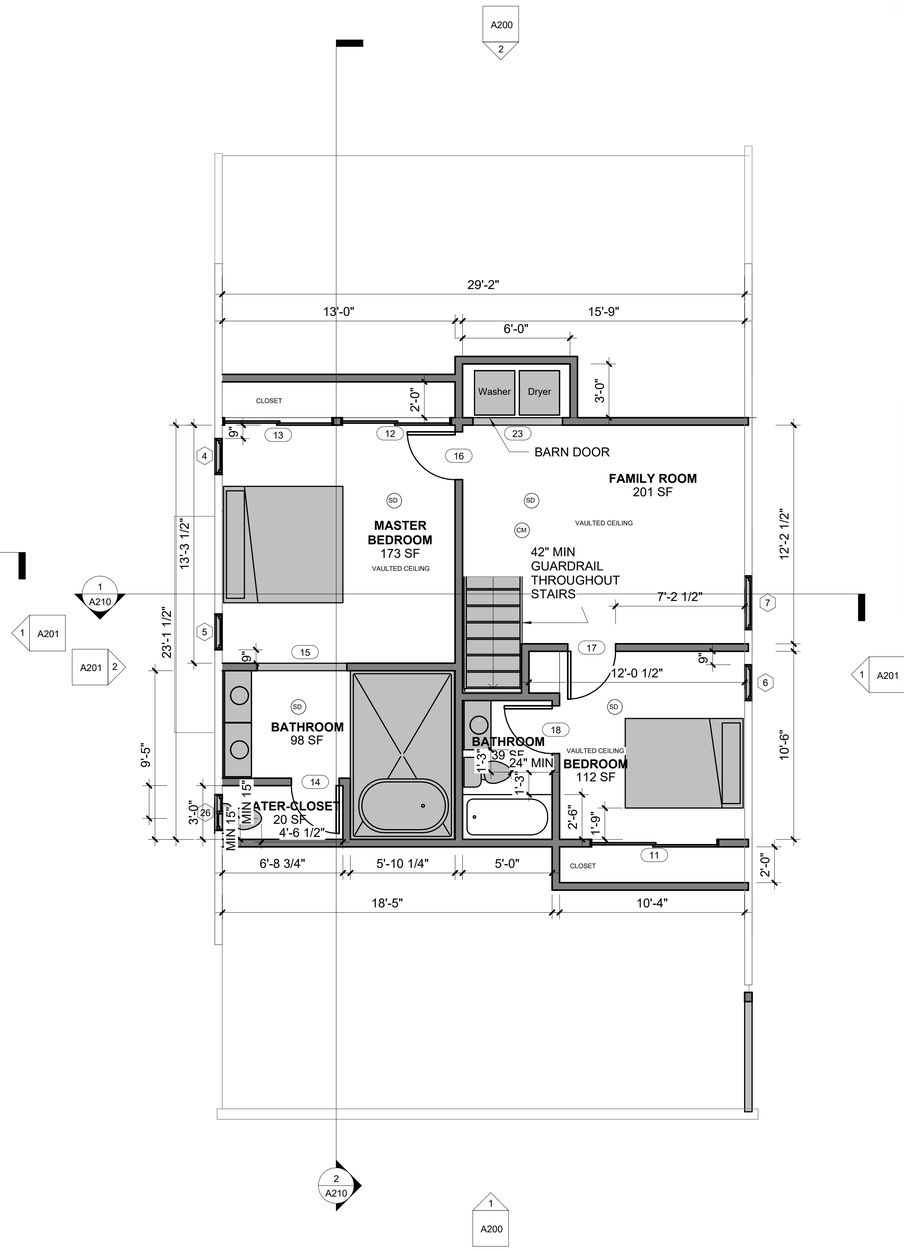

PROPOSED SECOND FLOOR

SCALE: 1/4" = 1'-0"

2

FLOOR PLAN LEGEND

	NEW WALL
	EXISTING WALL
	(E) PROPERTY LINE
	DEMO WALLS
EF	EXHAUST FAN ENERGY STAR, HUMIDITY CONTROLLED, AND DUCTED OUTSIDE
CM	CARBON MONOXIDE DETECTOR
SD	SMOKE DETECTOR-HARDWARE WITH BATTERY BACKUP

513 W WILSON AVE
GLENDALE CA. 91203
(818) 383-9355
INFO@TEDDESIGNBUILD.COM

No.	Description	Date

City of Los Angeles, Department of Building & Safety
APPROVED PLANS

- This set of plans are not approval for construction until the required permit fees are paid and the permit is issued.
- No inspection can be scheduled until the permit fees have been paid.

By: VIVIAN LAO Date: 06/04/2024

Application No./Permit No.: 24014-10000-01036

- This set of plans **MUST** be at the job site during construction.
- It is unlawful to alter, change, or deviate from these plans.
- The stamping of this plan **SHALL NOT** constitute approval of violation of any provisions of any Ordinance or Law.
- **SEPARATE** permits are required for BUILDING, ELECTRICAL, PLUMBING, FIRE SPRINKLERS, ELEVATOR, HVAC, unless this permit was issued as a combination permit for a One or Two-Family Dwelling pursuant to LAMC Section 91.0107.2.2 and the work by that trade does not require Plan Check. This approval is only for the items indicated on the permit work description. Other items shown on the plans are NOT included in this approval.

4633 RUSSELL AVE

4633 RUSSELL AVE,LOS ANGELES
CA 90027

FLOOR PLANS

DATE: 5/28/2024 12:19:12 PM

DRAWN BY: MG

A101