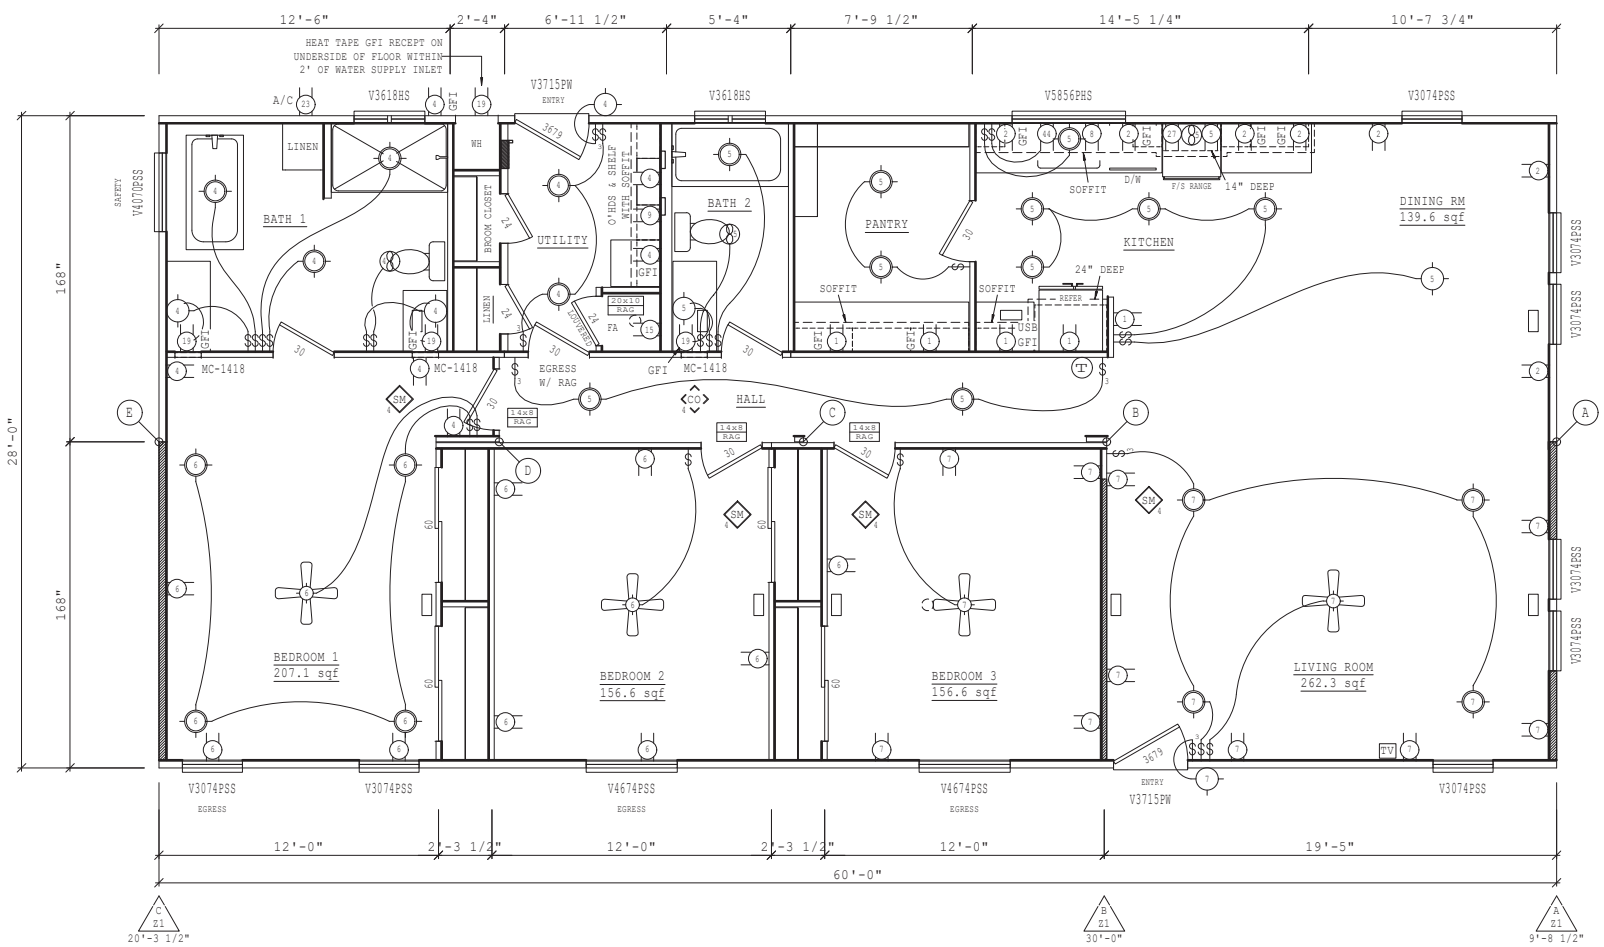


THIS FLOOR PLAN AND ATTACHED OPTION DETAILS (IF APPLICABLE) IS DESIGNED TO MEET THE FOLLOWING STRUCTURAL REQUIREMENTS:
WIND ZONE(S)_____1_____ ROOF LOAD(S)_____20_____LBS.

NOTES:

1. RECEPT SHALL NOT BE INSTALLED WITHIN 30" OF TUB/SHOWER SPACE.
2. ELECTRICAL WALL PLATES SHALL NOT BE INSTALLED WITHIN 6" OF A RANGE OR COOKTOP.
3. TOE-KICK REGISTERS IN KITCHEN AND BATHS.

CUSTOMER: STAR MOBILE - OXNARD #235
ORDER NO: 2026-1118519

HITCH END

L E G E N D

- RECEPTACLE
- THERMOSTAT
- SWITCH
- LIGHT FIXTURE
- RECESSED LIGHT
- EXHAUST FAN
- PANEL BOX
- SOLAR TUBE
- AIR SUPPLY
- 14"RETURN AIR
- FAN W/ LIGHT
- RAG RETURN AIR GRILLE
- OVERHEAD REGISTER
- FLOOR REGISTER
- CROSS-OVER LOCATION
- SUPPORT POST
- SHEARWALL
- SMOKE ALARM
- OPT CO ALARM (STD W/GAS)

A 168 x 60'-0"
B 168 x 60'-0"
C x

Cavco INDUSTRIES, INC.

RIVERSIDE
220

PRODUCT NAME
CORONADO

MODEL NO.
28603F

DRAWING TITLE
CUSTOM
PROD. FLOOR PLAN

DRAWN BY: BEN M.

DATE: 06/29/26

SHT: FPP.1c

REV:

22CO28603F618519