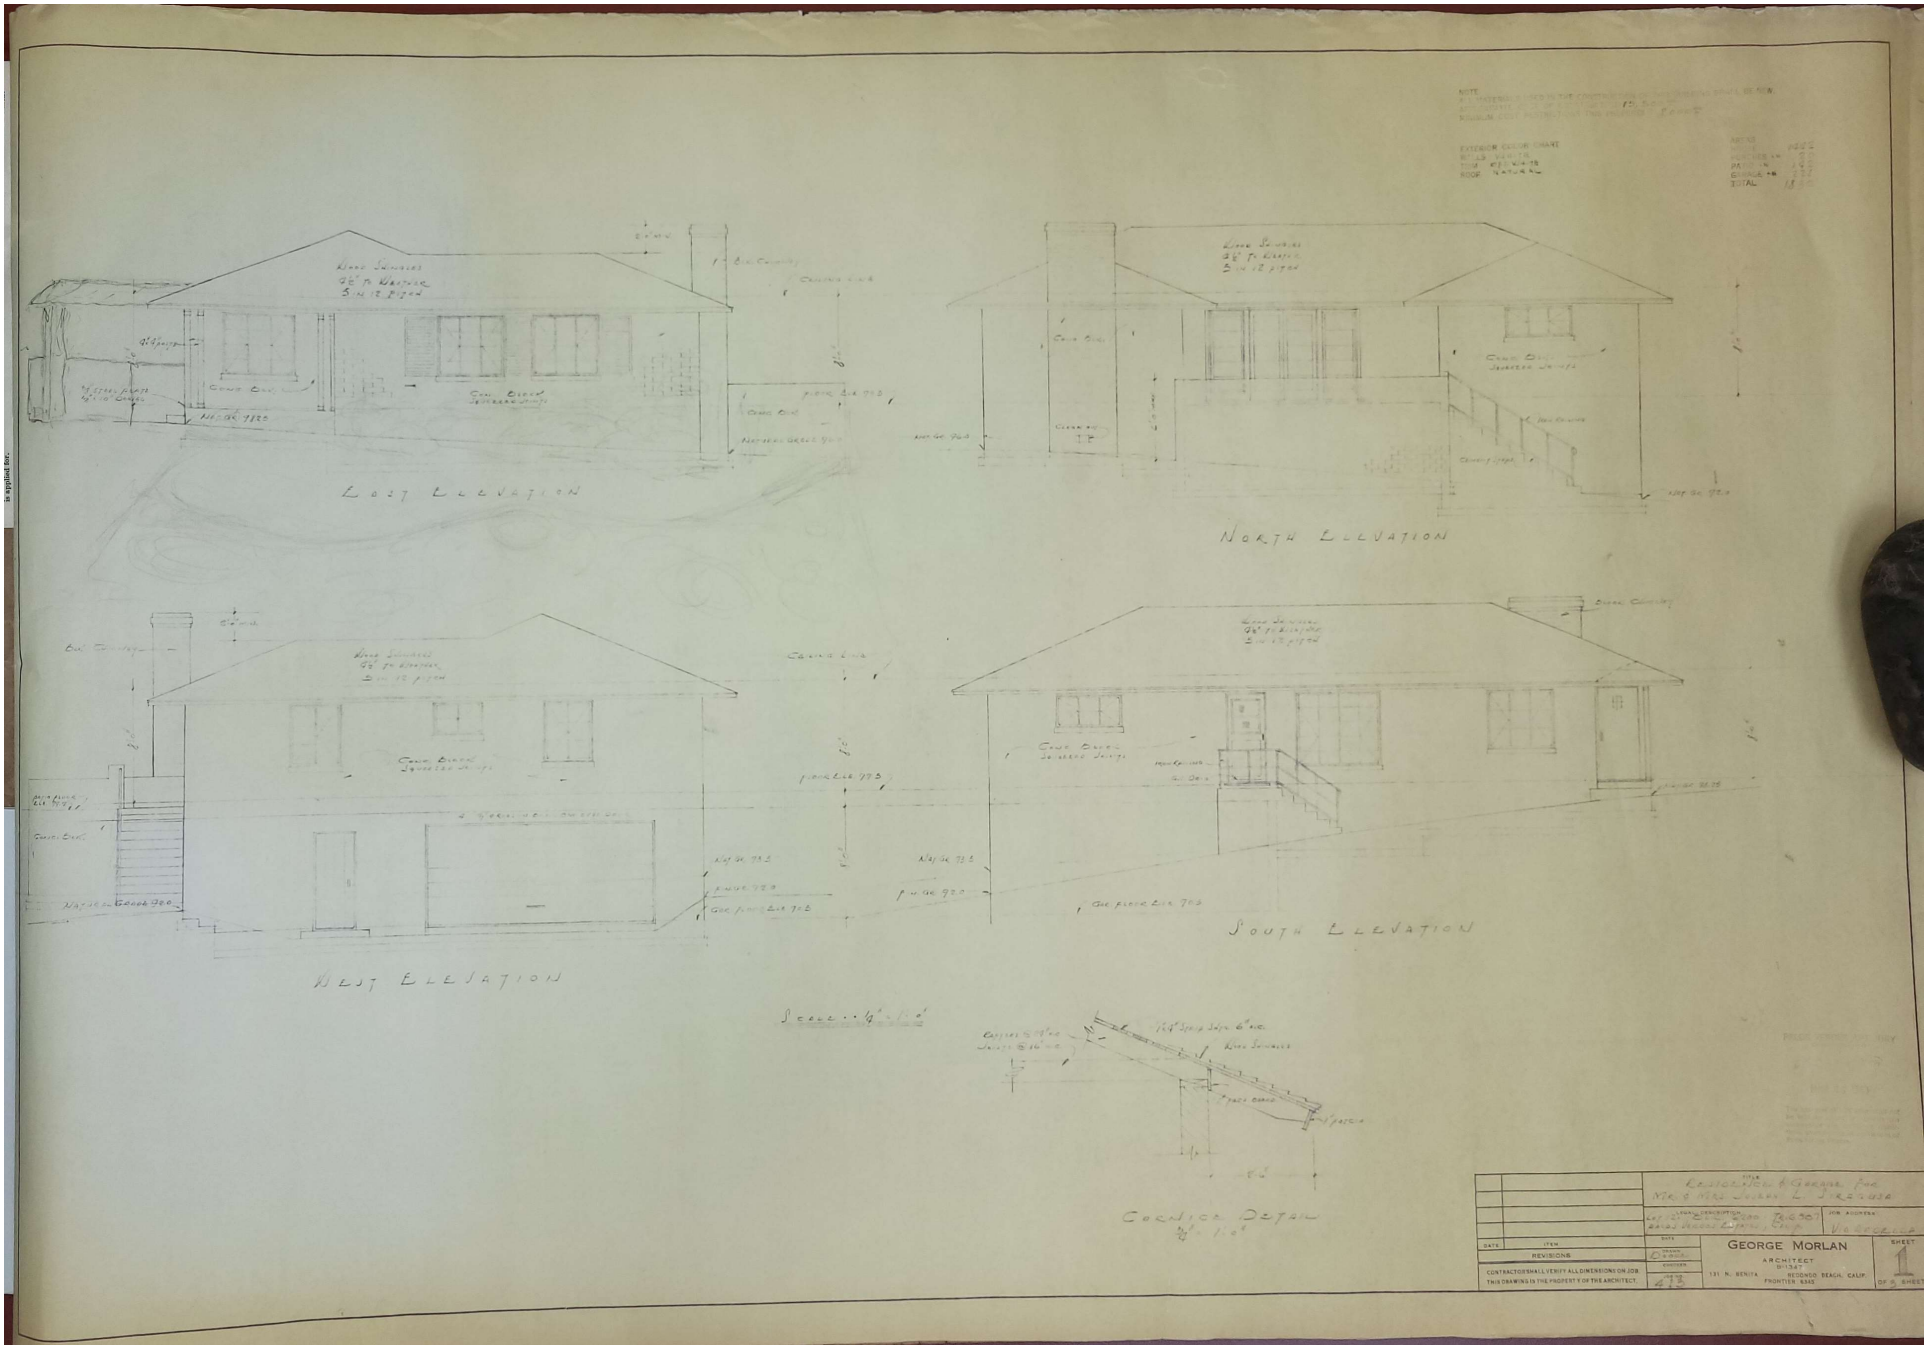

EAST ELEVATION
NORTH ELEVATION
WEST ELEVATION
SOUTH ELEVATION
CORNICE DETAIL
GEORGE MORLAN
ARCHITECT
131 N. BENITA
REDONDO BEACH, CALIF.
FRONTIER 6545
REVISIONS
CONTRACTORS SHALL VERIFY ALL DIMENSIONS ON JOB.
THIS DRAWING IS THE PROPERTY OF THE ARCHITECT.