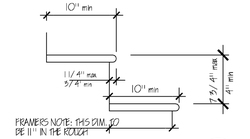

TYP. STAIR 1

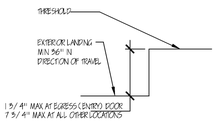

EXTERIOR THRESHOLD 2

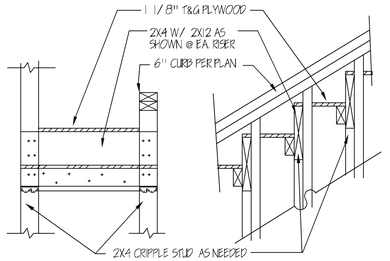

STAIR SECTION 3

3/4" = 1'-0"

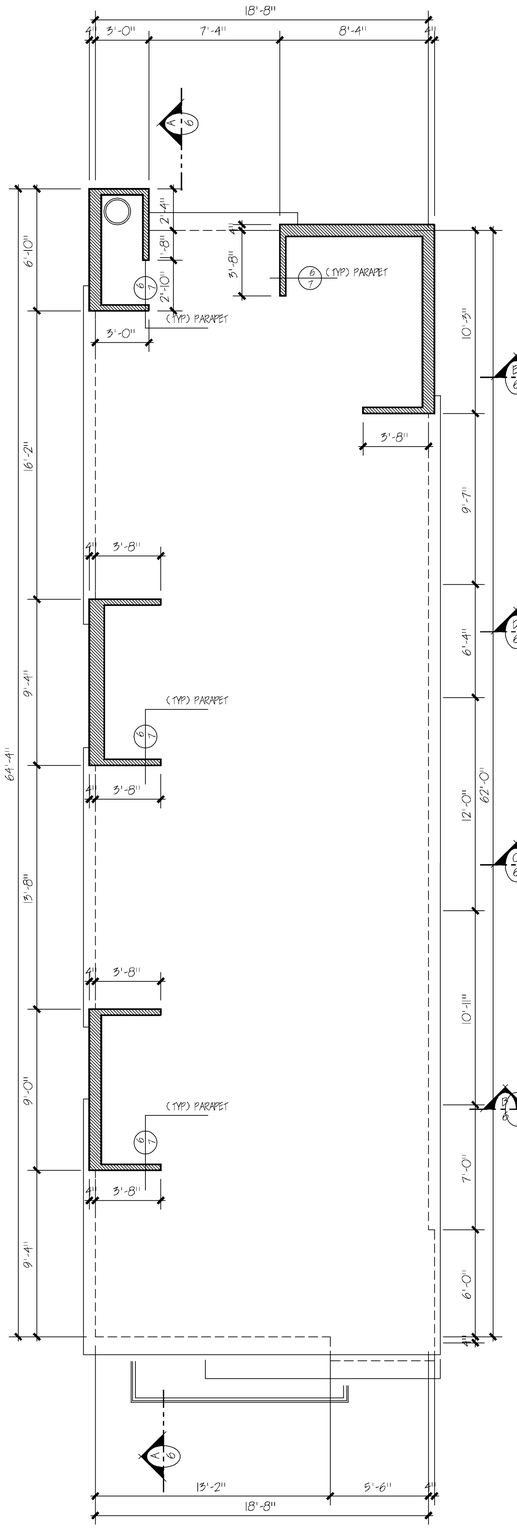

PARAPET PLAN

SCALE: 1/4" = 1'-0"

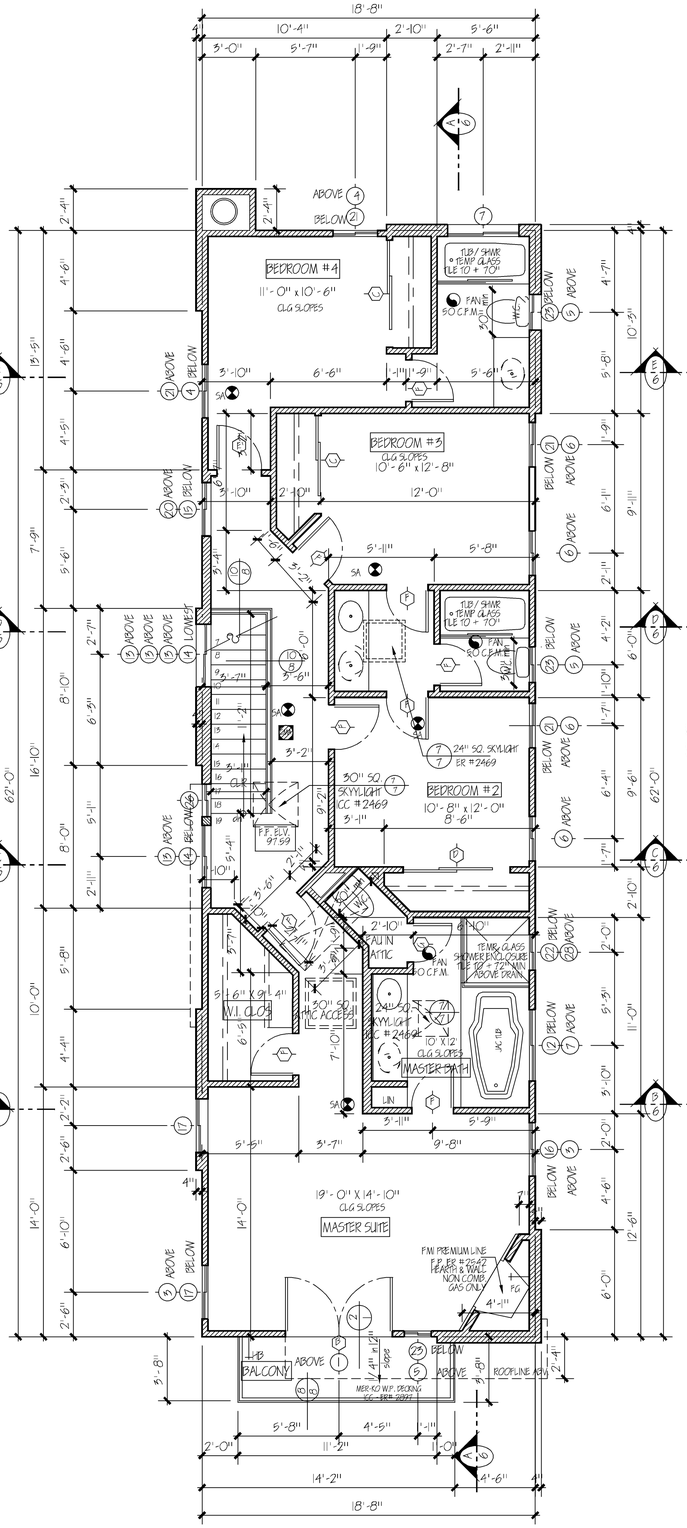

SECOND FLOOR PLANS

SCALE: 1/4" = 1'-0"

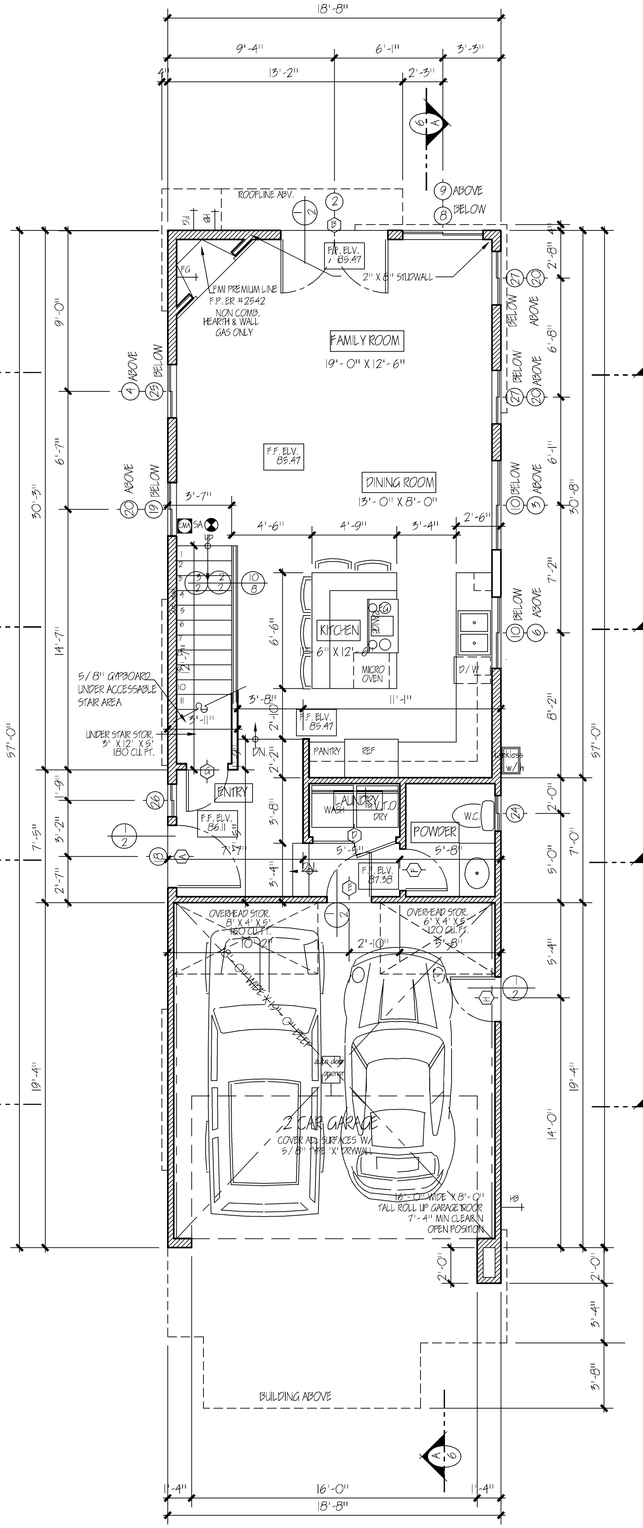

FIRST FLOOR PLANS

SCALE: 1/4" = 1'-0"

PROPOSED SINGLE FAMILY RESIDENCE PROJECT FOR:
E & S PRIME BUILDERS
1602 CLARK LANE
REDONDO BEACH, CALIF.

PLINTH DESIGN GROUP
ARCHITECTURE & PLANNING
2305 ARLINGTON AVENUE
REDONDO BEACH, CALIFORNIA 90278
(310) 316-1820 FAX (310) 316-1823

FLOOR PLANS

NO	BY	
1		
2		
3		

14-12
M.A.
1/4" = 1'-0"
SEPTEMBER, 2014

2

PLINTH DESIGN GROUP