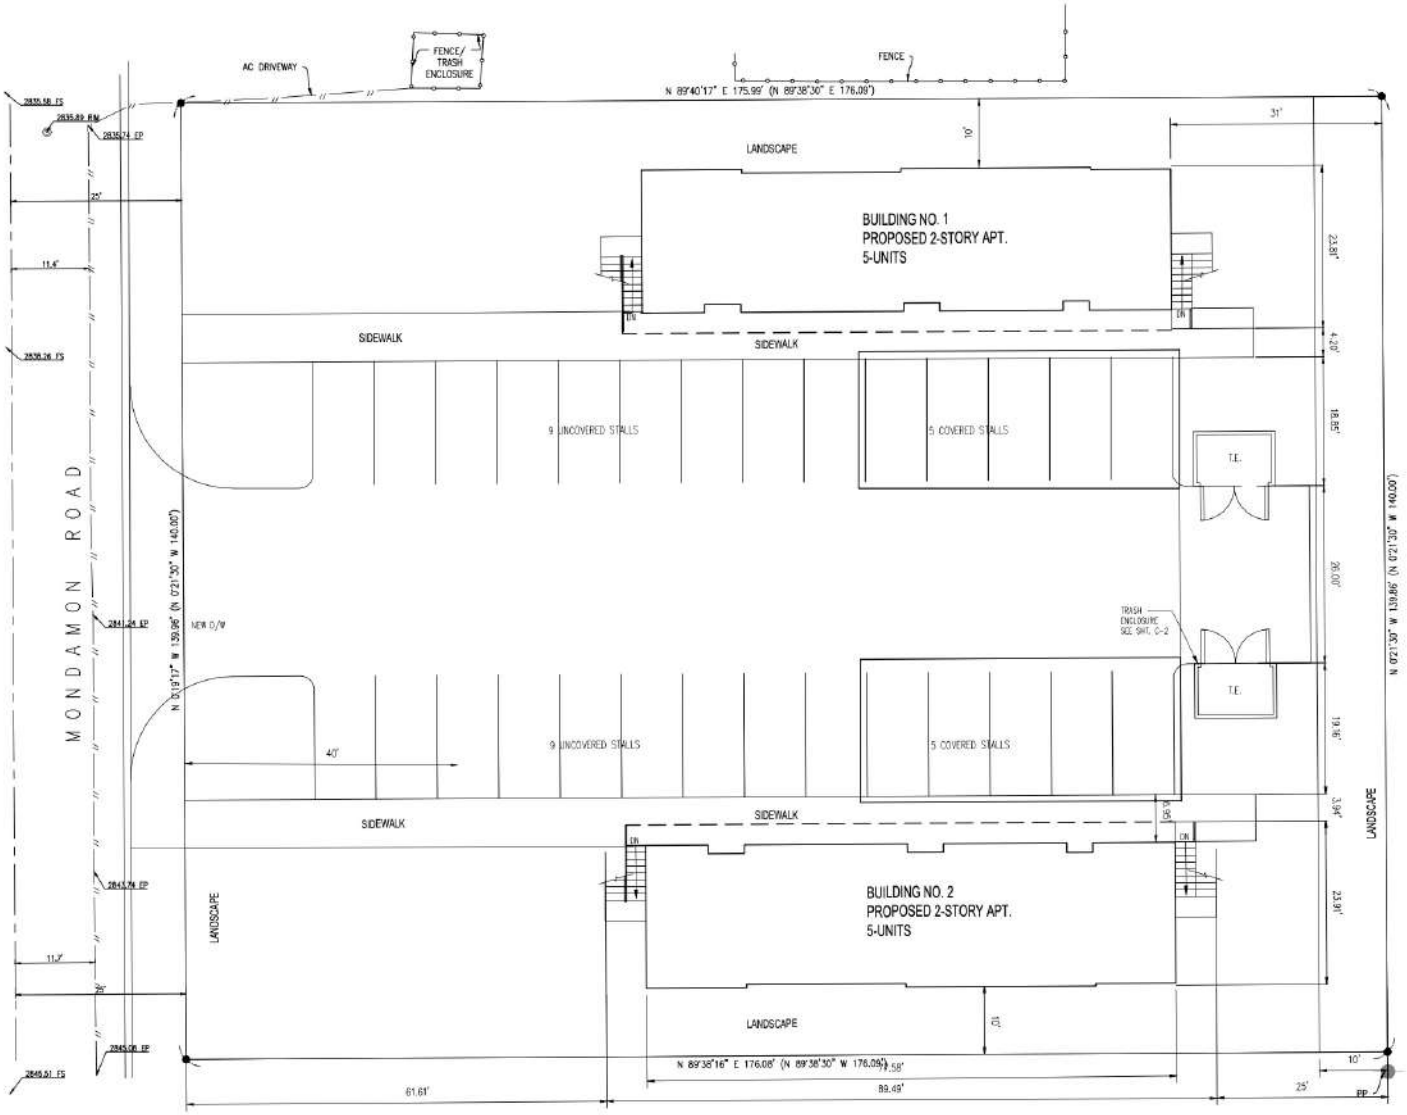
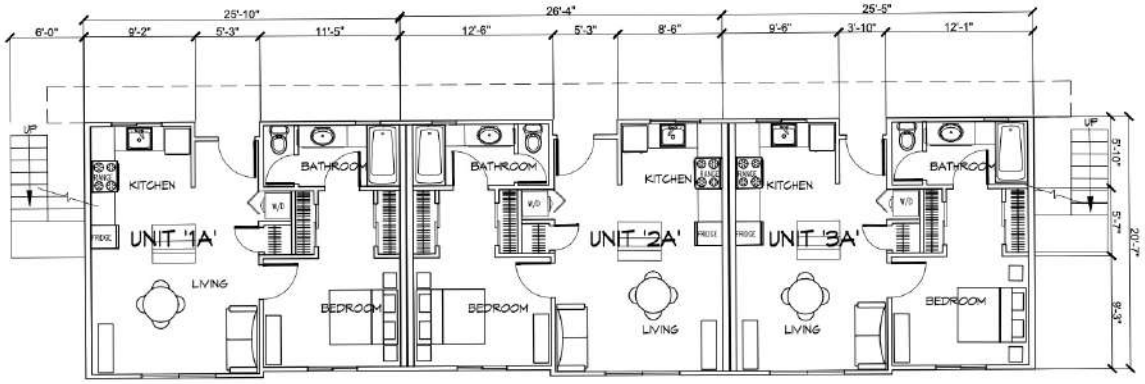

AC. DRIVEWAY
FENCE/ TRASH ENCLOSURE
FENCE
N 89°40'17" E 175.99' (N 89°38'30" E 176.08')
LANDSCAPE
BUILDING NO. 1
PROPOSED 2-STORY APT.
5-UNITS
SIDEWALK
SIDEWALK
9 UNCOVERED STALLS
5 COVERED STALLS
T.E.
MONDAMON ROAD
NEW D/W
TRASH ENCLOSURE SEE SHT. C-2
T.E.
4'0"
9 UNCOVERED STALLS
5 COVERED STALLS
SIDEWALK
SIDEWALK
LANDSCAPE
BUILDING NO. 2
PROPOSED 2-STORY APT.
5-UNITS
LANDSCAPE
LANDSCAPE
N 89°38'16" E 176.08' (N 89°38'30" W 176.08')
61.61'
89.48'
25'
EP
31'
10'
23.81'
4.20'
18.85'
26.00'
19.16'
3.94'
23.91'
10'
N 0°21'30" W 139.86' (N 0°21'30" W 140.00')



FIRST FLOOR

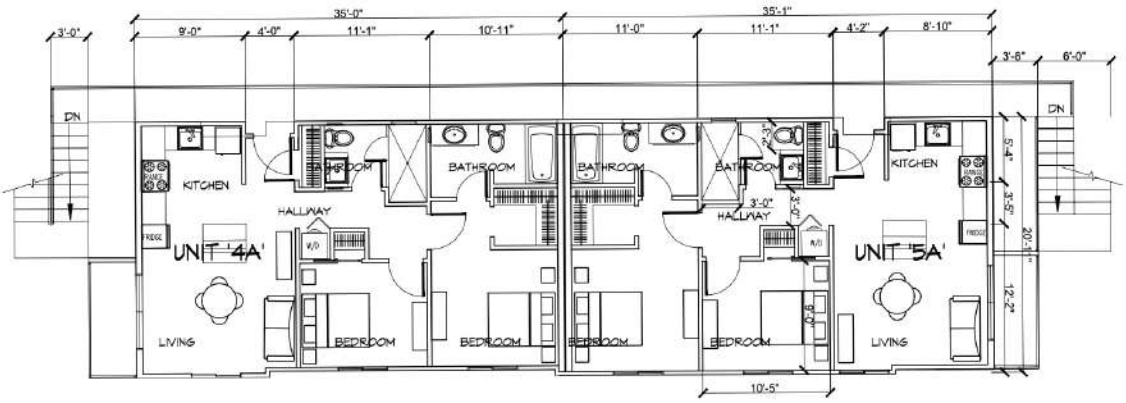
SC: 1/4" = 1'-0"

WALL LEGEND

FLOOR AREA

FIRST FLOOR = 1,584 S.F.
SECOND FLOOR = 1,441 S.F.

1-BED UNIT 1A,2A = 536 S.F.
1-BED UNIT 3A = 512 S.F.
2-BED UNIT 4A,5A = 715 S.F.



SECOND FLOOR

SC: 1/4" = 1'-0"