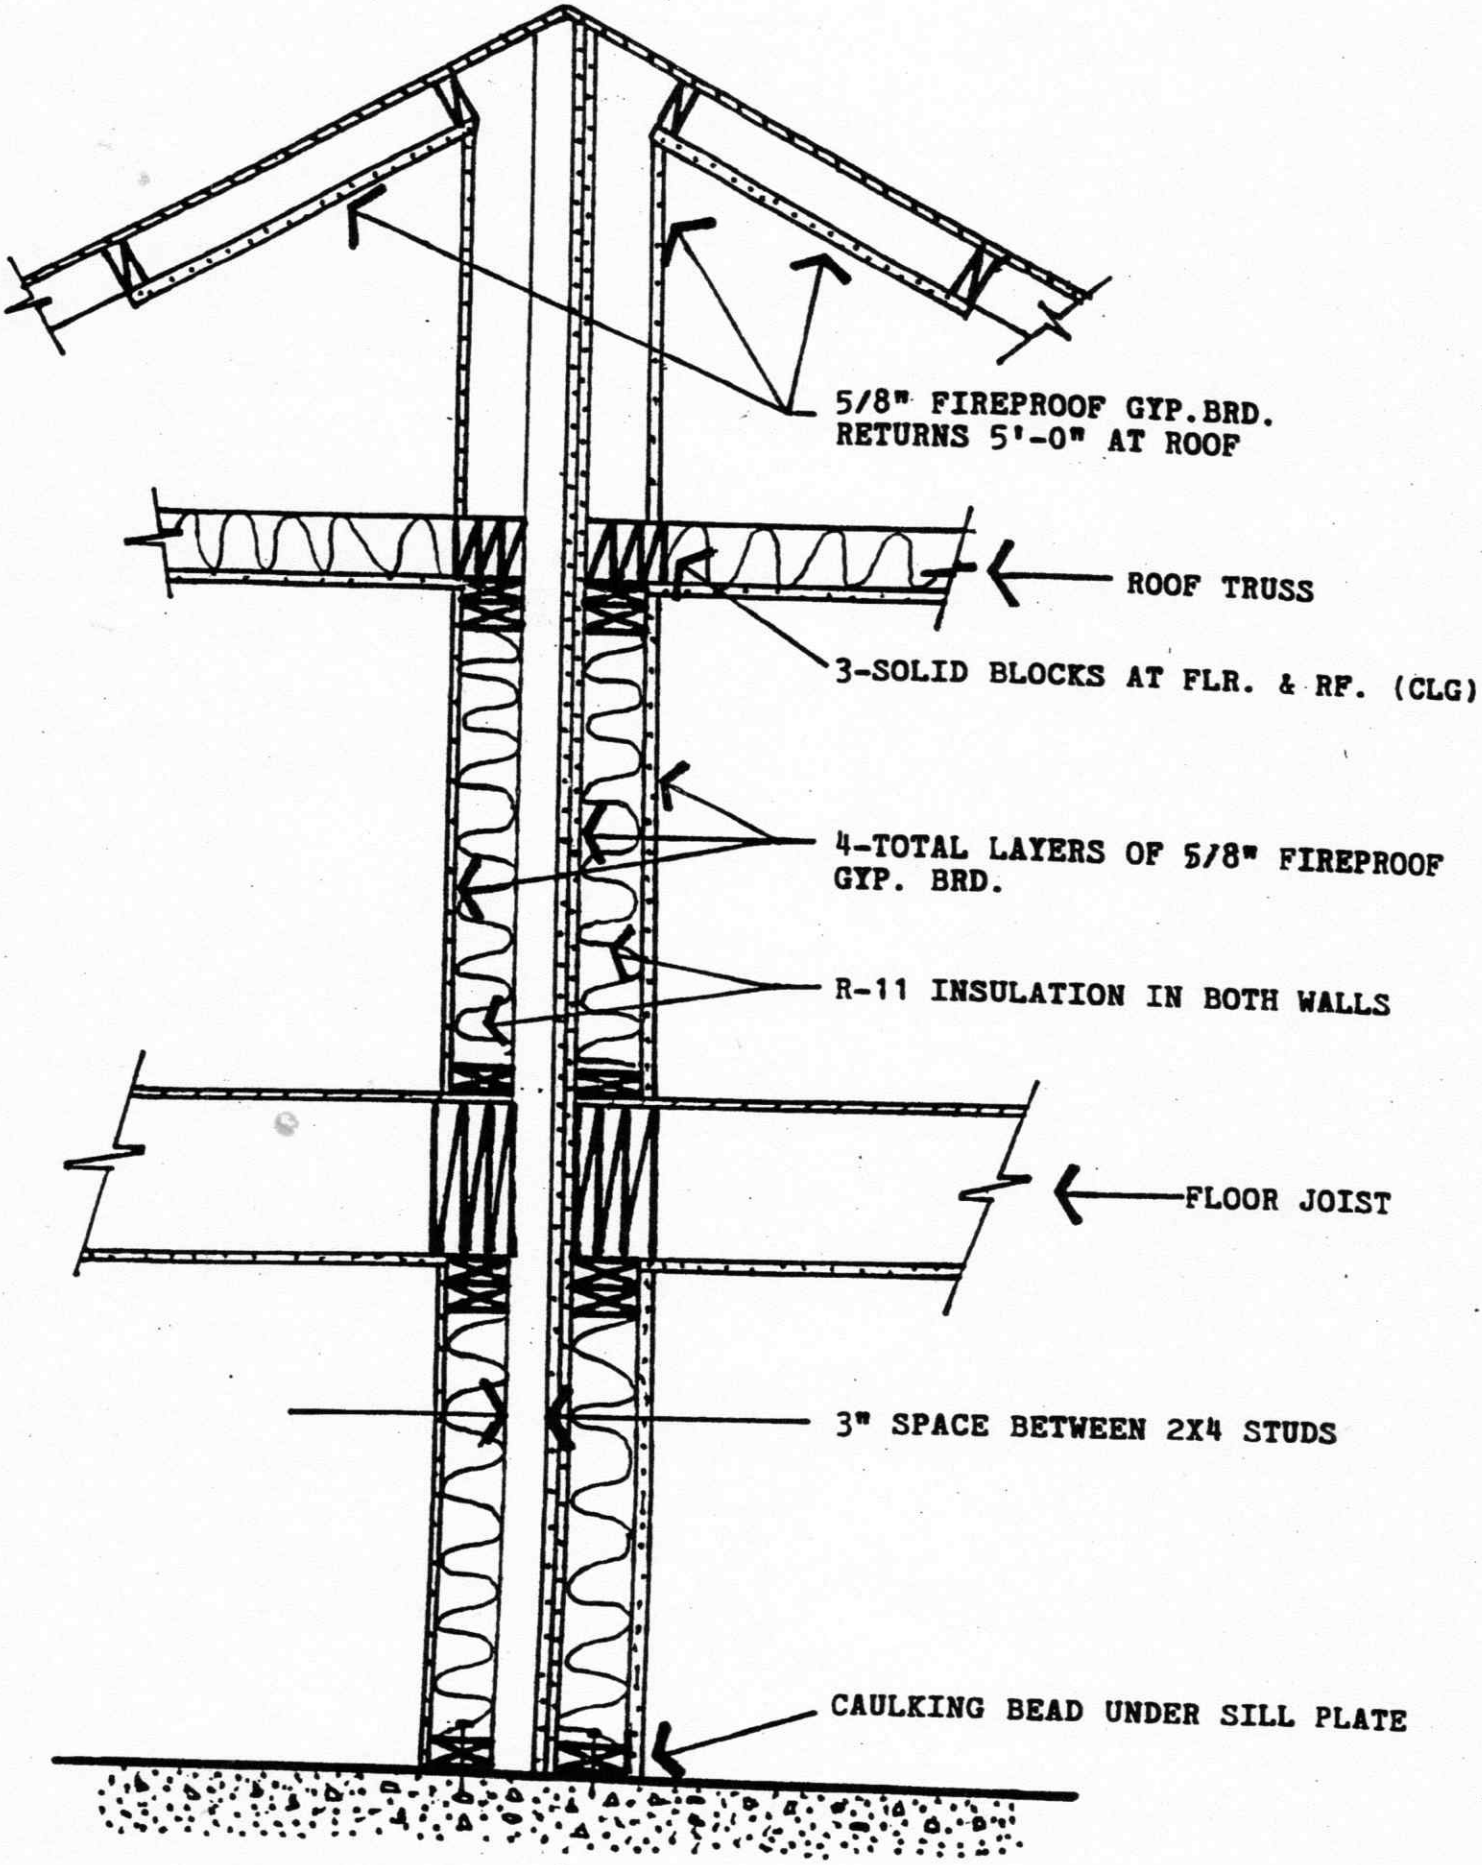


2 HR FIRE/PARITY WALL