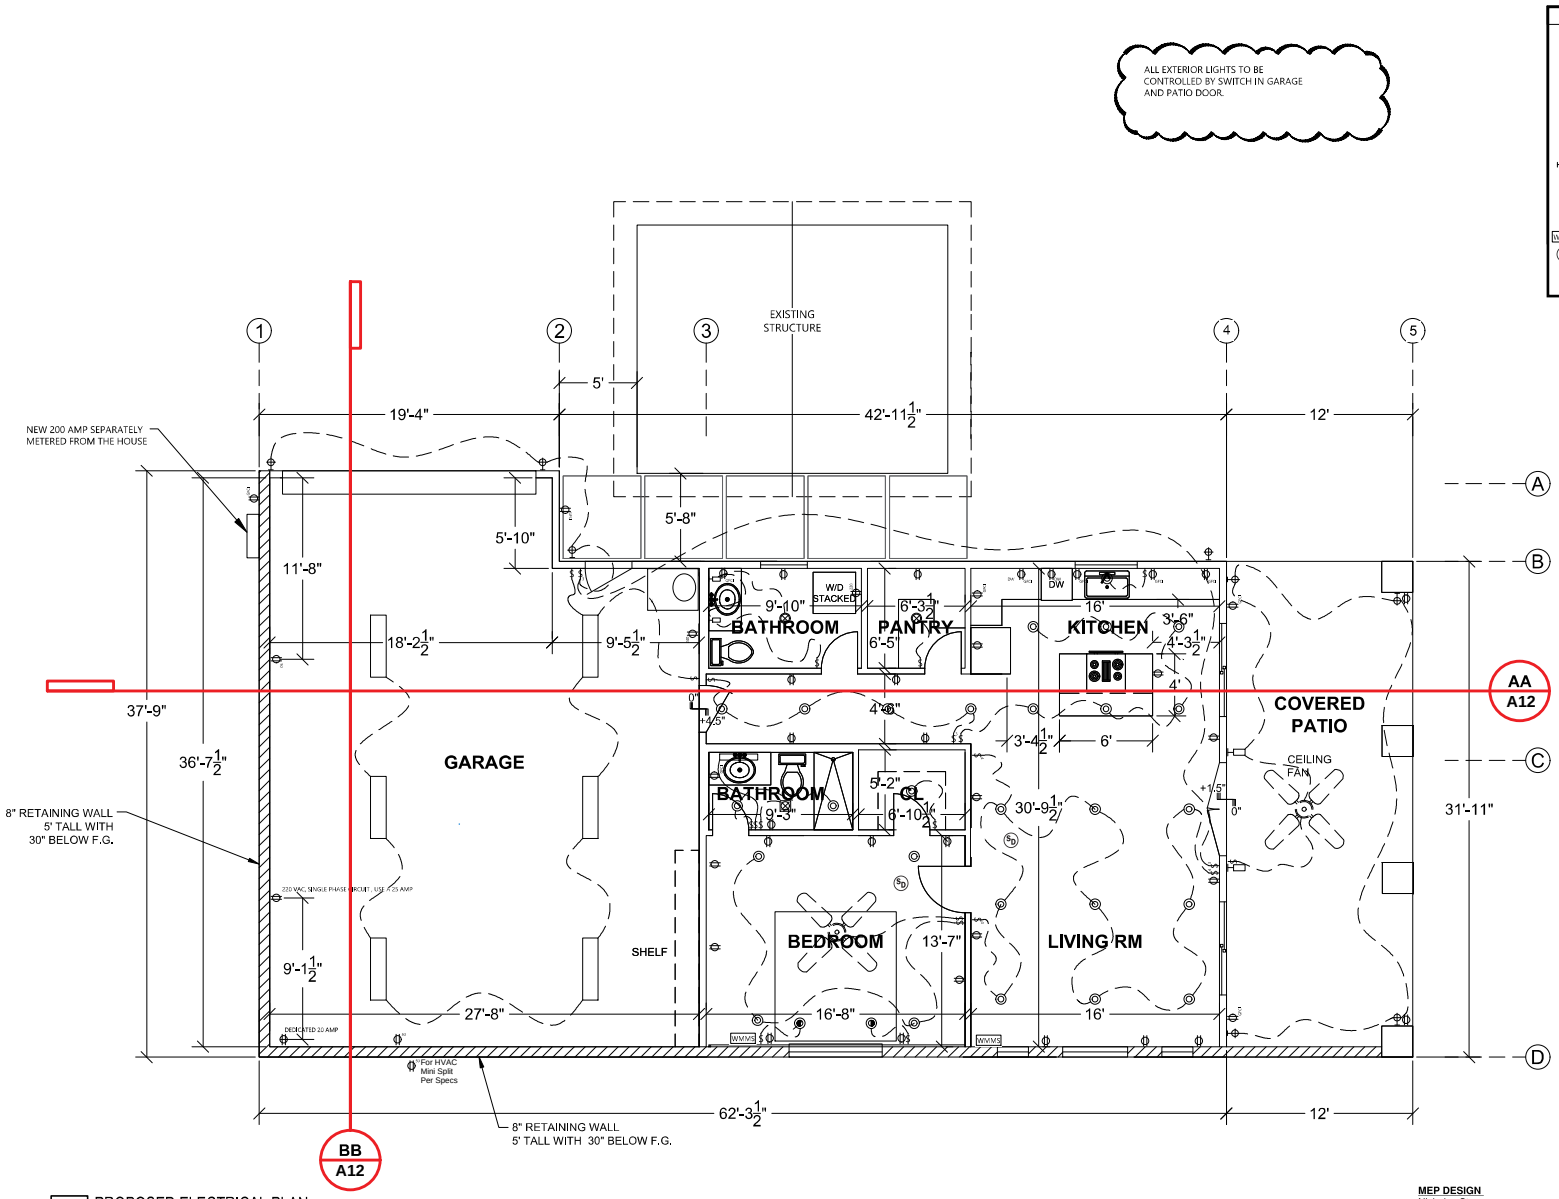

1 A04 PROPOSED ELECTRICAL PLAN

ELECTRICAL LEGEND	
	SINGLE SWITCH
	TWO-WAY SWITCH
	THREE-WAY SWITCH
	THREE-WAY SWITCH
	MOTION SENSORED
	OUTLET
	OUTLET - GFCI
	OUTLET - DISHWASHER
	OUTLET - 50 AMP OUTLET
	WALL MOUNT LIGHT
	CEILING MOUNT LIGHT
	CEILING MOUNT LIGHT/FAN
	CAN LIGHT (6")
	PENDANT LIGHT
WMMS	WALL MOUNT MINI SPLIT
SD	Smoke & Co2 Detector to be interconnected

MEP DESIGN
Nicholas Sturm

Nicholas Sturm

Digitally signed by Nicholas Sturm
DN: C=US, E=sturmnicholas@yahoo.com, O=Sturm Enterprises LLC, CN=Nicholas Sturm
Reason: I am approving this document
Date: 2024.04.23 21:37:37 07'00'

STURM INDUSTRIES

PLANS GRANTED, LLC
Grant Rebne
grant@plansgranted.com
907.552.1546

REVISIONS	DATE
01	092923
02	103123
03	111723
04	062124

VERSION CONTROL: 04

STURM DEVELOPMENT

1664 ALTA VISTA DR
VISTA, CA 92084

JOB # 221222
DRAWN BY: GR
CHECKED BY: NS
SHEET TITLE: PROPOSED ELECTRICAL PLAN

SHT REF: E1