

ELEVATION -BB
SCALE: 1/4" = 1'-0"

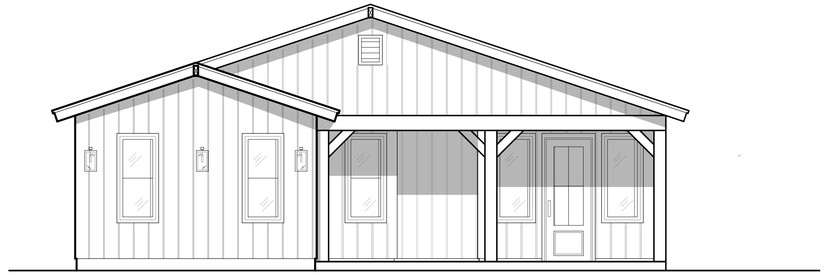

ELEVATION -AA
SCALE: 1/4" = 1'-0"

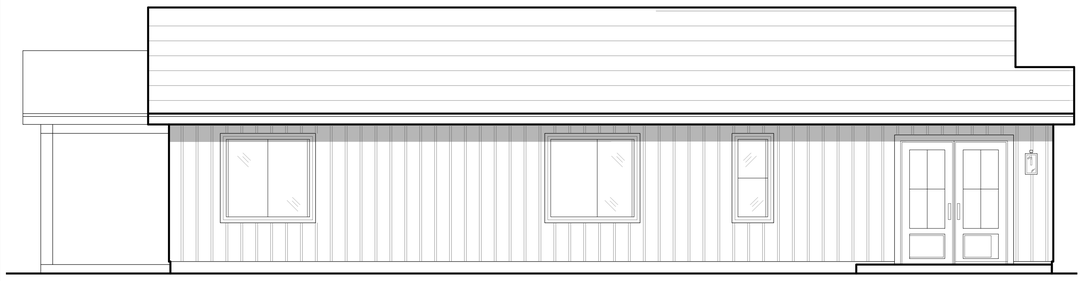

ELEVATION - CC
SCALE: 1/4" = 1'-0"

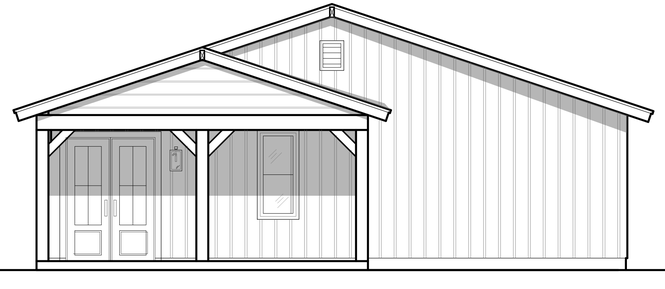

ELEVATION - DD
SCALE: 1/4" = 1'-0"

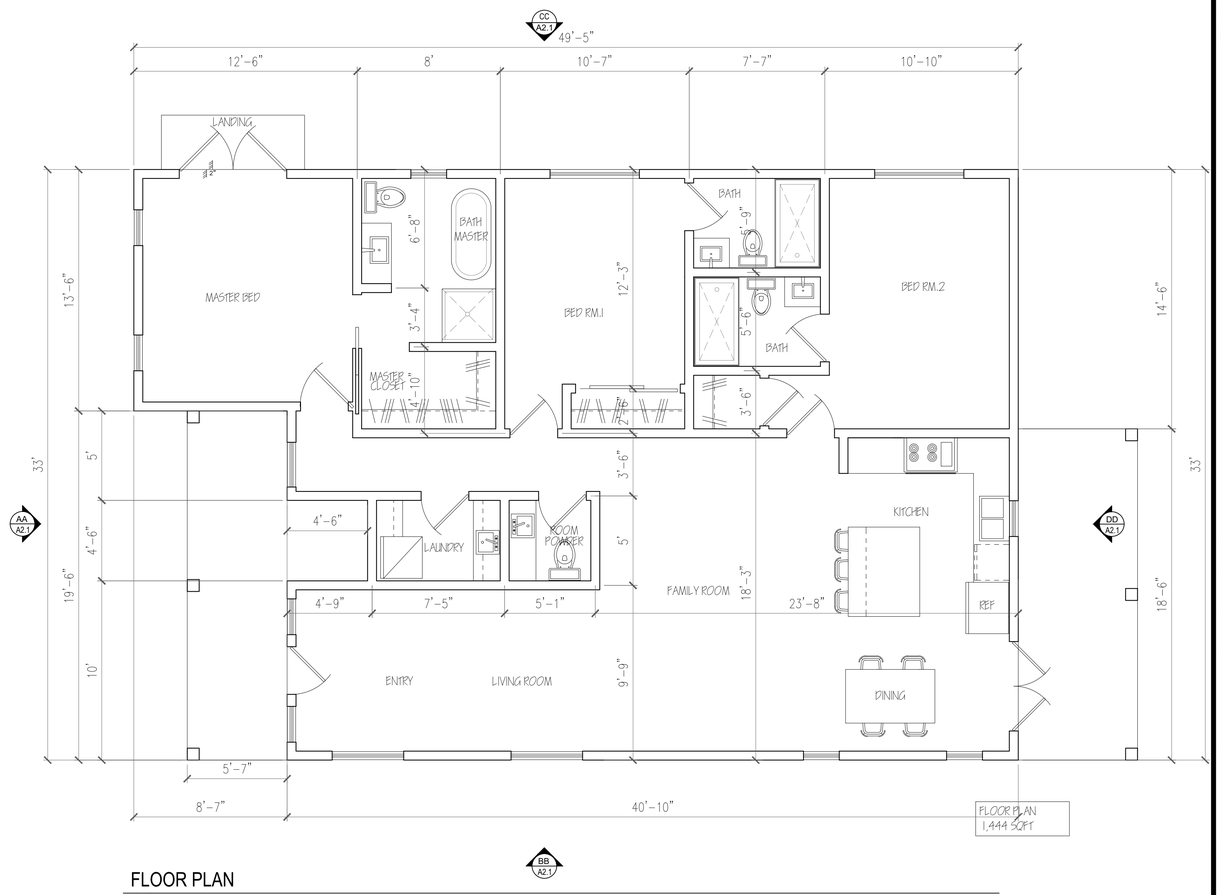

FLOOR PLAN
SCALE: 1/4" = 1'-0"

LOUIS DESIGN STUDIO
PLANNING+DEVELOPMENT

Design + Planning + Development

24270 WALNUT STREET
SANTA CLARITA, CA 91321

C. + 661 510 7232

LOUISDESIGNSTUDIO@GMAIL.COM

LOUIS-DESIGNSTUDIO.COM

CONSULTANT'S STAMP

REVISIONS

NO.	DATE	DESCRIPTION

PROJECT TITLE:

NEW RESIDENCE
MARICOPA HWY

DATE: SEPT 2020

DESIGNED BY: L. Romero

DRAWN BY: R. Romero

PERMIT NUMBER:

SHEET TITLE:

REV.
FLOOR PLAN +
ELEVATIONS

SHEET NUMBER:

A2.1