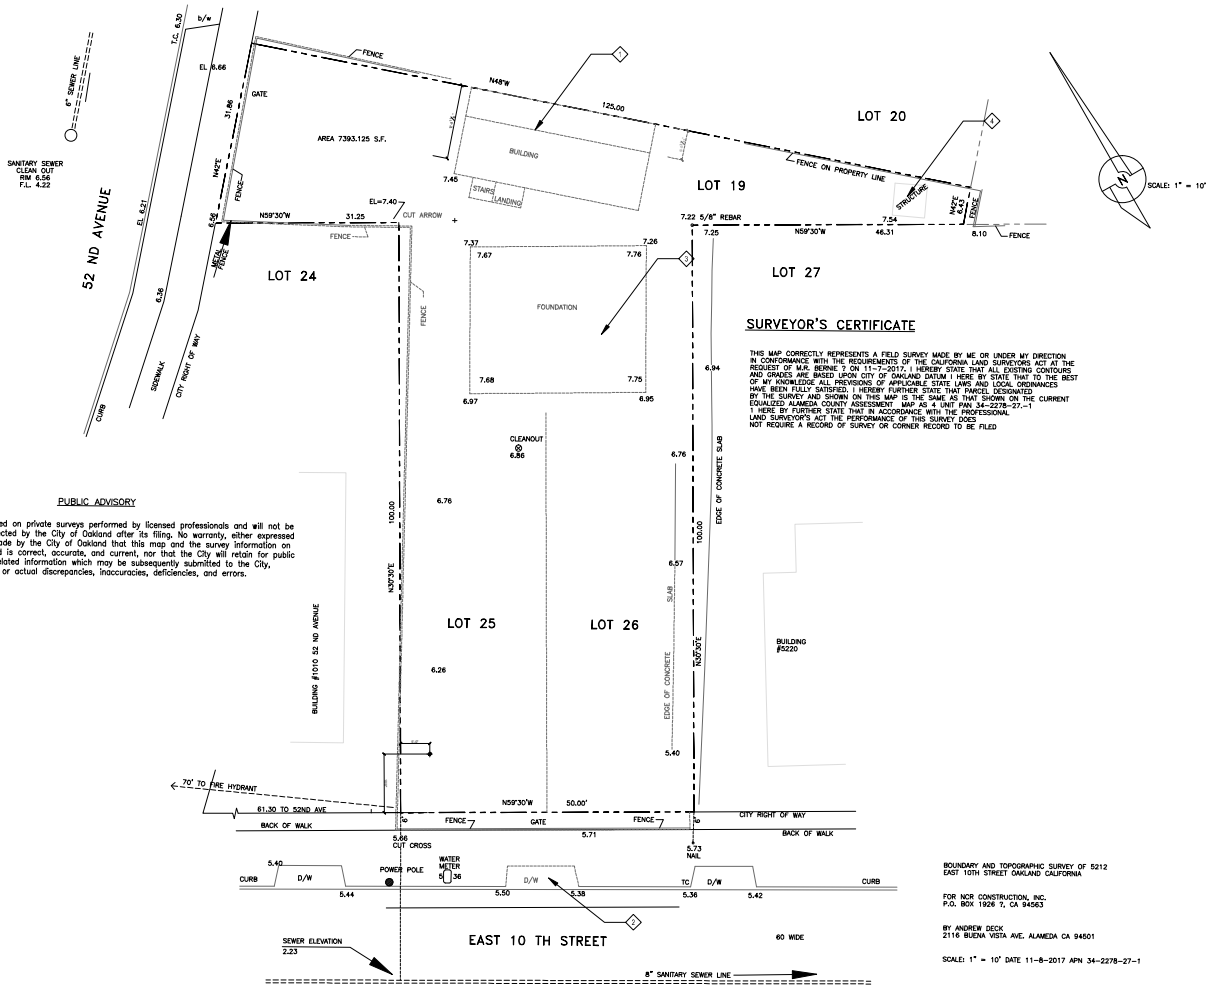

1 SITE PLAN 1" = 10'-0"

SHEET NOTES

1. EXISTING SHED TO BE REMOVED.
2. EXISTING CURB CUT TO BE REPLACED.
3. EXISTING SLAB TO BE REMOVED.
4. EXISTING STRUCTURE TO BE REMOVED.

ARCHITECTURAL CONCEPTS
● ARCHITECTURE ● INTERIORS ● PLANNING
509 RAMONA AVE.
ALBANY, CA 94706-1431
T/F 510-525-9630
johncowee06@gmail.com
architectural-concepts.net

LICENCED ARCHITECT JOHN W. COWEE No. C-9199 REN. 1-31-21 STATE OF CALIFORNIA

CONSULTANT:

BUDDHA BUILDING

OFFICE FACILITY
5212 EAST 10TH STREET, OAKLAND, CA
NCR CONSTRUCTION INC., BLDG. OWNER

REVISIONS DATE

JOB:

DATE: 5/7/2019

SHEET TITLE: SITE PLAN

SHEET NO. C1.0

REVISION NO. 0