



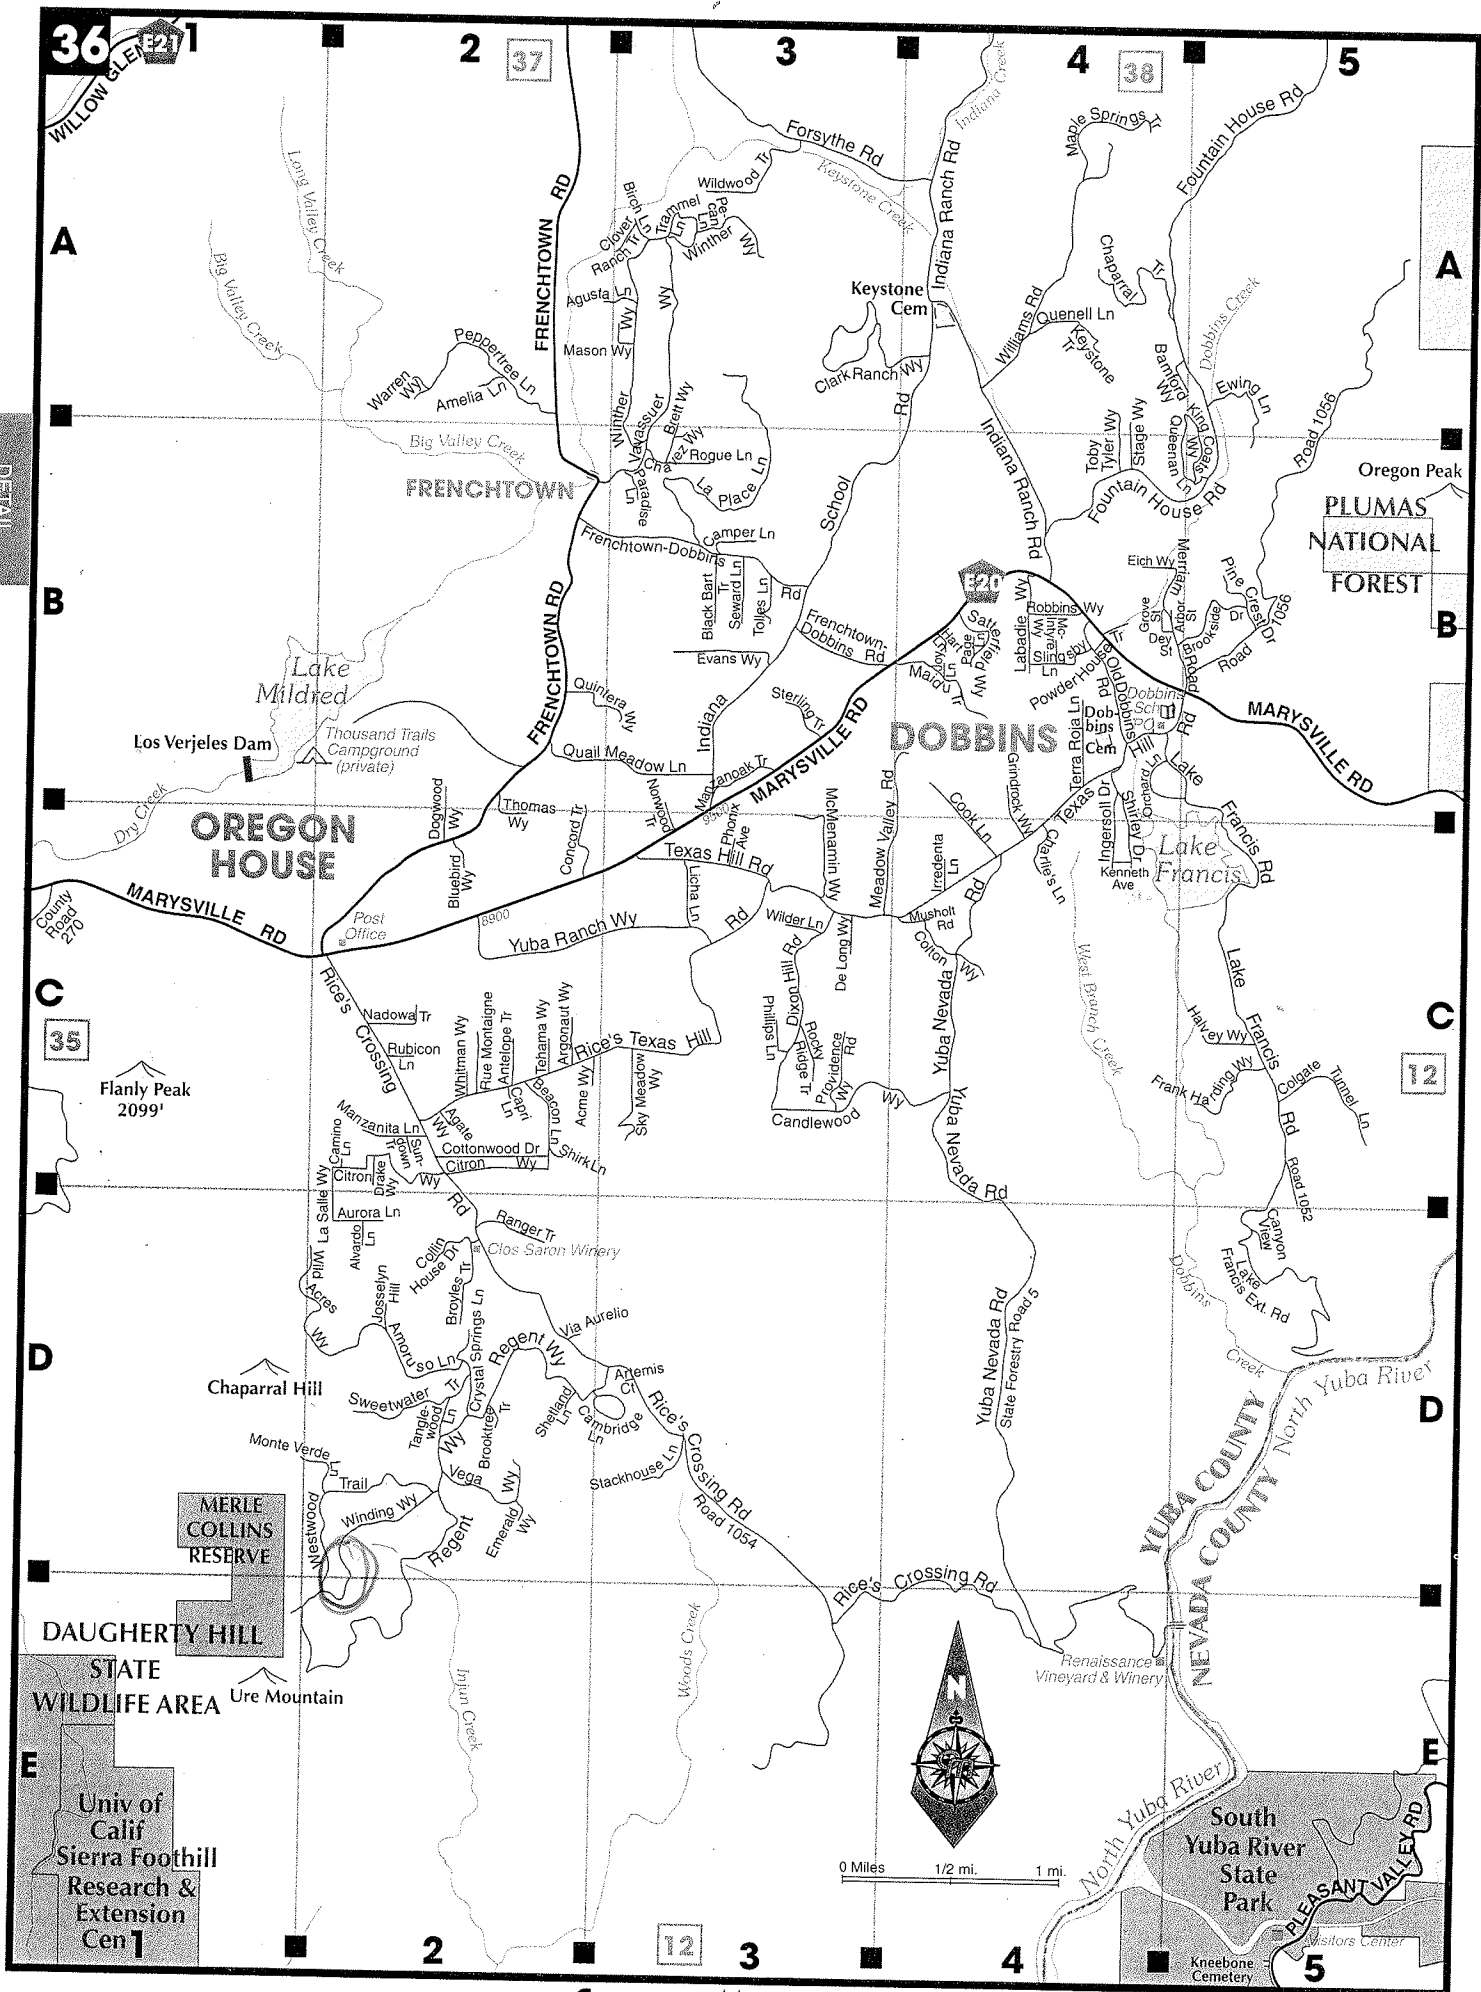

S.W. 1/4 SEC. 23, T.17N., R.6E., M. D. B. & M.

Tax Rate Area
64-110
64-107

4

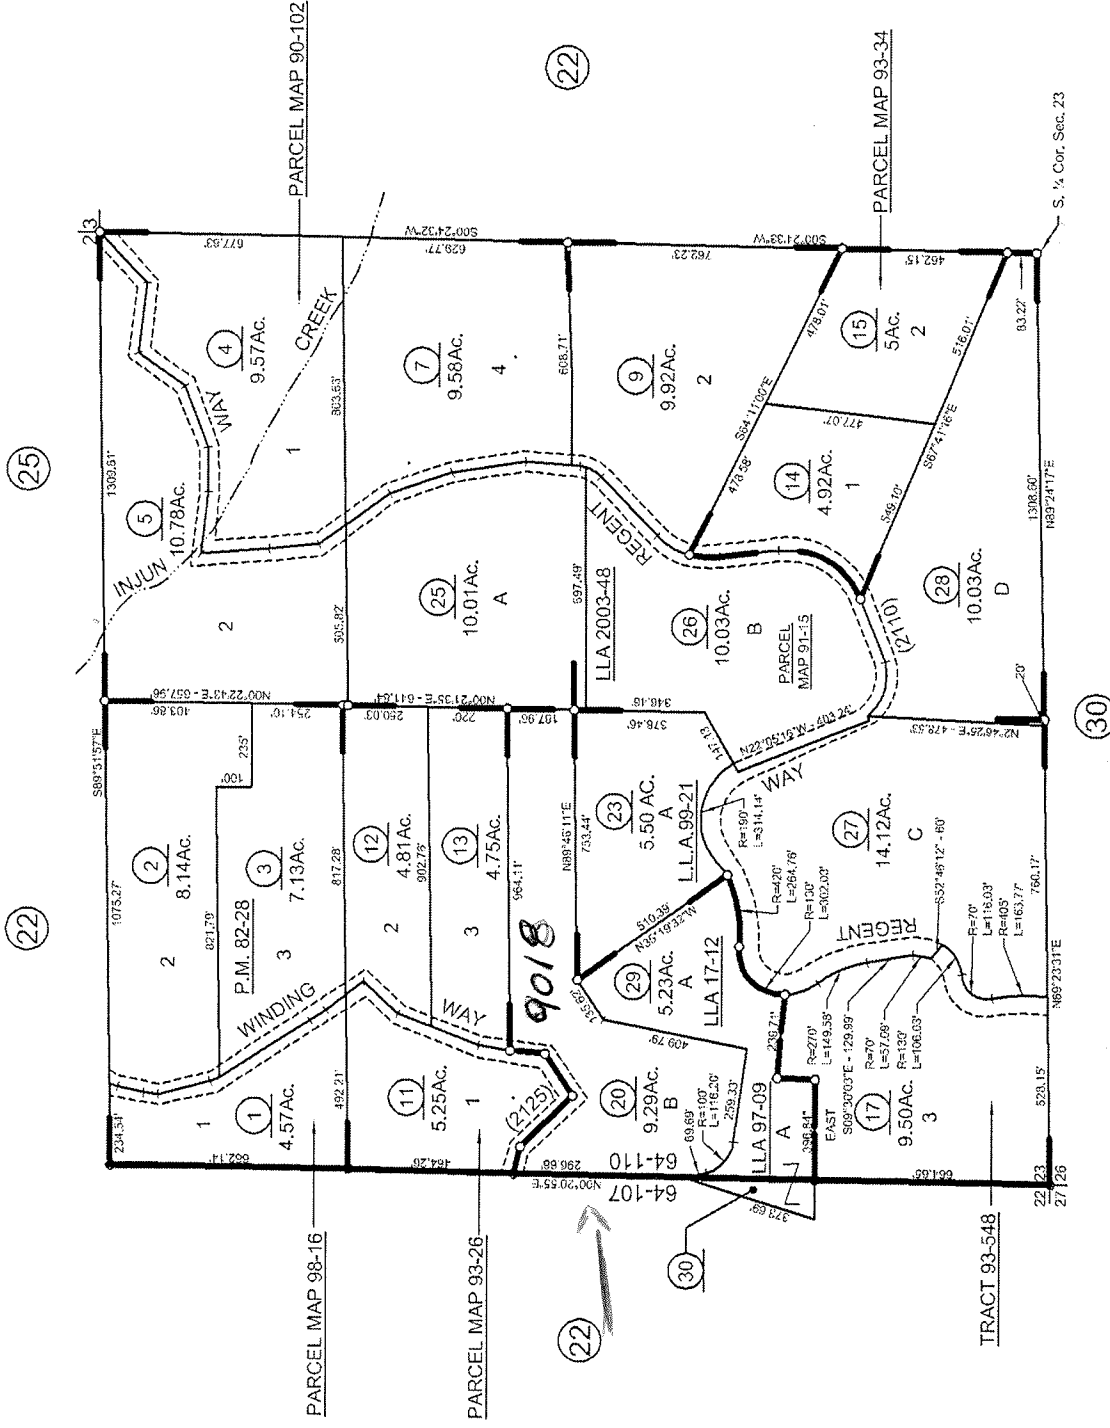

Index - 1
NOTE - Assessor's Block Numbers Shown in
Assessor's Parcel Numbers Shown in

Assessor's Map Bk.48,
County of Yuba, Cal

(05/18)

R.S. - Bk. 64, Pg. 10 (Parcel Map 93-34)
R.S. - Bk. 63, Pg. 48 (Parcel Map 93-26)
R.S. - Bk. 58, Pg. 18 (Parcel Map 91-15)
R.S. - Bk. 57, Pg. 18 (Parcel Map 90-102)
R.S. - Bk. 39, Pg. 8 (Parcel Map 82-28)
(L.L.A. 2003-48)
R.S. - Bk. 73, Pg. 3 (Parcel Map 98-16)
R.S. - Bk. 70, Pg. 9 (L.L.A. 97-09) (L.L.A. 17-12)
R.S. - Bk. 67, Pg. 22 (Tract 93-548) (L.L.A. 99-21)

NOTE: This map was prepared for assessment purposes only, and is not intended to illustrate legal building sites or establish precedence over local ordinances. Official information concerning size or use of any parcel should be obtained from recorded documents and local government.