
Order: 9922409314
20520 MAP RECORDOFSURVEY
This map/plat is being furnished as an aid in locating the herein described Land in relation to adjoining streets, natural boundaries and other land, and is not a survey of the land depicted. Except to the extent a policy of title insurance is expressly modified by endorsement, if any, the Company does not insure dimensions, distances, location of easements, acreage or other matters shown thereon.
Page 1 of 3
Requested By: narayanamoorthy, Printed: 10/24/2024 1:58 AM

RECORD OF SURVEY MAP NO. 20520

SHEET 1 OF 3 SHEETS

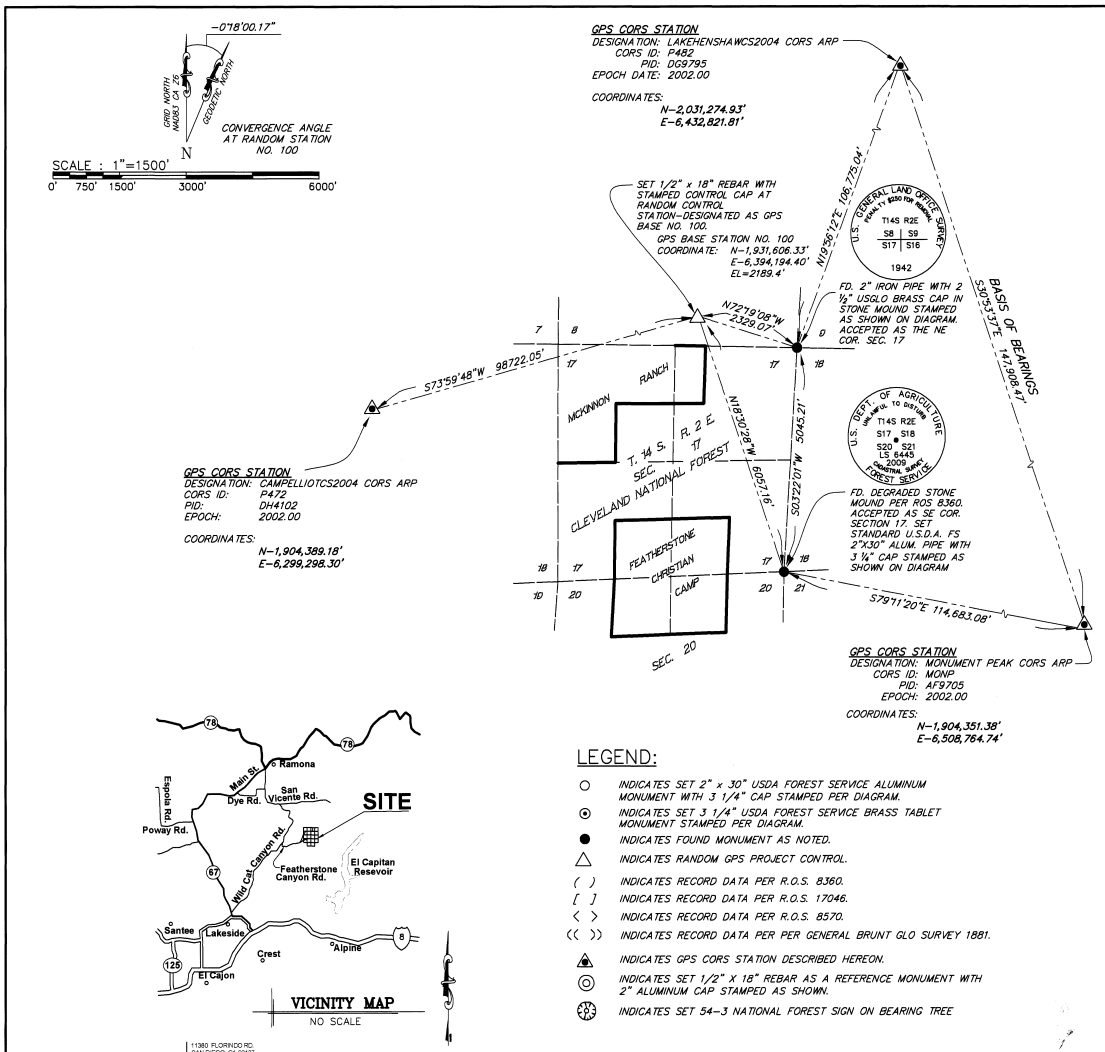

LEGEND:

- ○ INDICATES SET 2" x 30" USDA FOREST SERVICE ALUMINUM MONUMENT WITH 3 1/4" CAP STAMPED PER DIAGRAM.
- ⊙ INDICATES SET 3 1/4" USDA FOREST SERVICE BRASS TABLET MONUMENT STAMPED PER DIAGRAM.
- ● INDICATES FOUND MONUMENT AS NOTED.
- △ INDICATES RANDOM GPS PROJECT CONTROL.
- ( ) INDICATES RECORD DATA PER R.O.S. 8360.
- [ ] INDICATES RECORD DATA PER R.O.S. 17046.
- < > INDICATES RECORD DATA PER R.O.S. 8570.
- (( )) INDICATES RECORD DATA PER PER GENERAL BRUNT GLO SURVEY 1881.
- INDICATES GPS CORS STATION DESCRIBED HEREON.
- INDICATES SET 1/2" X 18" REBAR AS A REFERENCE MONUMENT WITH 2" ALUMINUM CAP STAMPED AS SHOWN.
- INDICATES SET 54-3 NATIONAL FOREST SIGN ON BEARING TREE

RECORD OF SURVEY OF:

SECTION 17, AND THE NORTHEAST QUARTER OF THE NORTHWEST QUARTER, AND THE NORTHWEST QUARTER OF THE NORTHEAST QUARTER OF SECTION 20 TOWNSHIP 14 SOUTH, RANGE 2 EAST, SAN BERNARDINO MERIDIAN, IN THE COUNTY OF SAN DIEGO, STATE OF CALIFORNIA.

BASIS OF BEARINGS:

THE BASIS OF BEARINGS FOR THIS SURVEY IS THE NORTH AMERICAN DATUM 1983, CALIFORNIA STATE PLANE ZONE VI. AND WAS DETERMINED BETWEEN GPS CORS STATION LAKEHENSHAW (P482) AND GPS CORS STATION MONUMENT PEAK (MONP) WITH PUBLISHED FIRST ORDER COORDINATES BY THE NATIONAL GEODETIC SURVEY (NGS). BEARING P482-MONP = S30°53'37"E.

DATUM STATEMENT:

COORDINATES SHOWN HEREON ARE BASED ON THE NORTH AMERICAN DATUM 1983, CALIFORNIA STATE PLAN ZONE VI. DISTANCES SHOWN HEREON ARE GRID DISTANCES UNLESS OTHERWISE NOTED. TO OBTAIN A GROUND DISTANCE DIVIDE THE GRID DISTANCE BY THE COMBINED SCALE FACTOR. THE AVERAGE COMBINED SCALE FACTOR IS 0.999987498. THE MAPPING ANGLE AT RANDOM STATION NO. 100 IS -0°18'00.17". QUOTED BEARINGS AND DISTANCES FROM REFERENCE MAPS/DEEDS MAY OR MAY NOT BE IN TERMS OF SAID SYSTEM.

SURVEYOR'S STATEMENT:

THIS MAP CORRECTLY REPRESENTS A SURVEY MADE BY ME OR UNDER MY DIRECTION IN CONFORMANCE WITH THE REQUIREMENTS OF THE PROFESSIONAL LAND SURVEYOR'S ACT AT THE REQUEST OF THE UNITED STATES DEPARTMENT OF AGRICULTURE, CLEVELAND NATIONAL FOREST SUPERVISOR IN SEPTEMBER 2008.

LICENSED LAND SURVEYOR WAYNE W. WHEELER, JR. 6445 Exp. 12/31/2010 STATE OF CALIFORNIA

6-24-09
WAYNE W. WHEELER L.S. 6445 DATE
MY REGISTRATION EXPIRES ON: 12-31-2010

COUNTY SURVEYOR'S STATEMENT:

THIS MAP HAS BEEN EXAMINED IN ACCORDANCE WITH SECTION 8766 OF THE PROFESSIONAL LAND SURVEYORS ACT THIS 26TH DAY OF June, 2009.

LICENSED LAND SURVEYOR TERRENCE T. CONNORS 5099 Expires 6/30/11 STATE OF CALIFORNIA

BY
TERRENCE T. CONNORS P.L.S. 5099
COUNTY SURVEYOR

RECORDER'S STATEMENT:

FILE NO. 2009-0358386

FILED THIS 30 DAY OF June 2009
1:58 O'CLOCK P.M., IN BOOK OF RECORD OF SURVEY
'S AT PAGE —, AT THE REQUEST OF
WAYNE W. WHEELER JR.

DAVID L. BUTLER, COUNTY RECORDER

FEE $ 14.00


BY: Therese I. Sheehan
DEPUTY COUNTY RECORDER

WAYNE W. WHEELER, JR. L. S. | 11380 FLORINDO RD. SAN DIEGO, CA 92127 858-385-8482 TEL 858-385-8481 FAX


JN-SITE 33 DESCANSO
WEST SIDE TT PROJECT

A.P.N. 331-130-14,24, 332-010-08
CALIF. COORD. INDEX 286-(1833,1827) 282-(1833,1827)

D:\Land Projects P2\WWW NATIONAL FOREST SITE 33\dwg\SITE 33 ROS PLAN CHECK.dwg 6/24/2009 6:40:17 PM PDT

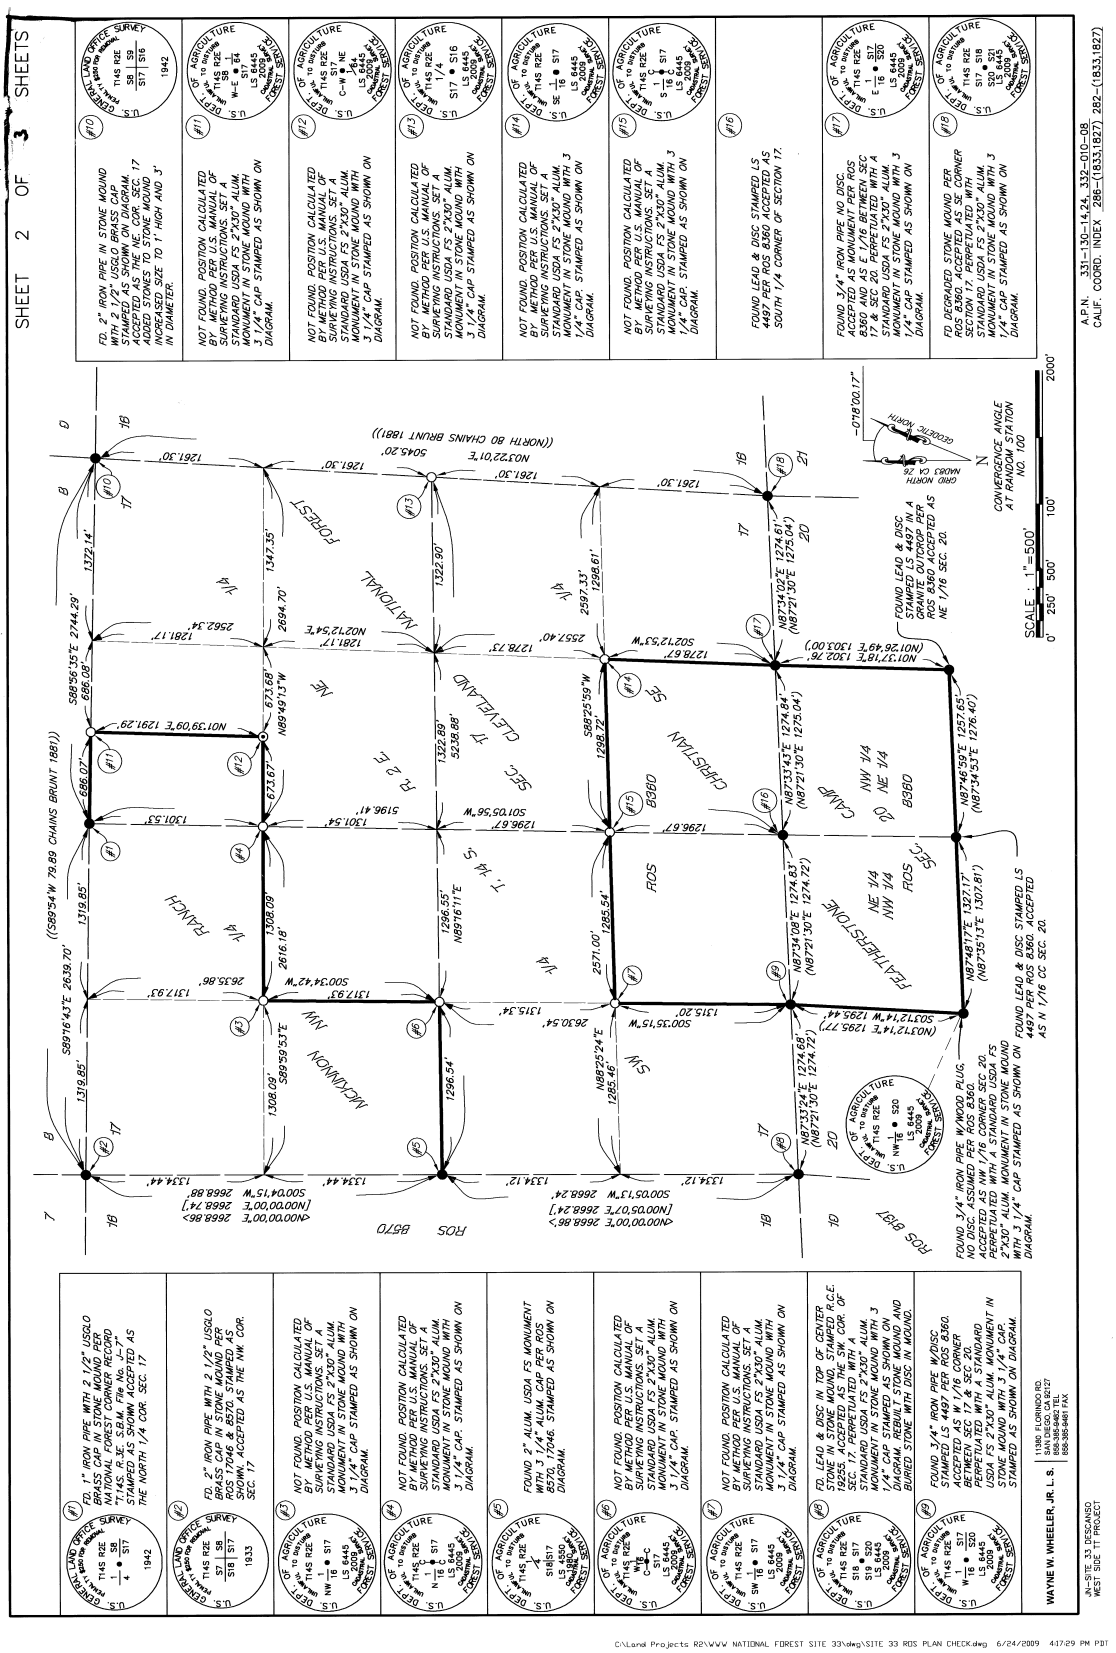

This map/plat is being furnished as an aid in locating the herein described Land in relation to adjoining streets, natural boundaries and other land, and is not a survey of the land depicted. Except to the extent a policy of title insurance is expressly modified by endorsement, if any, the Company does not insure dimensions, distances, location of easements, acreage or other matters shown thereon.

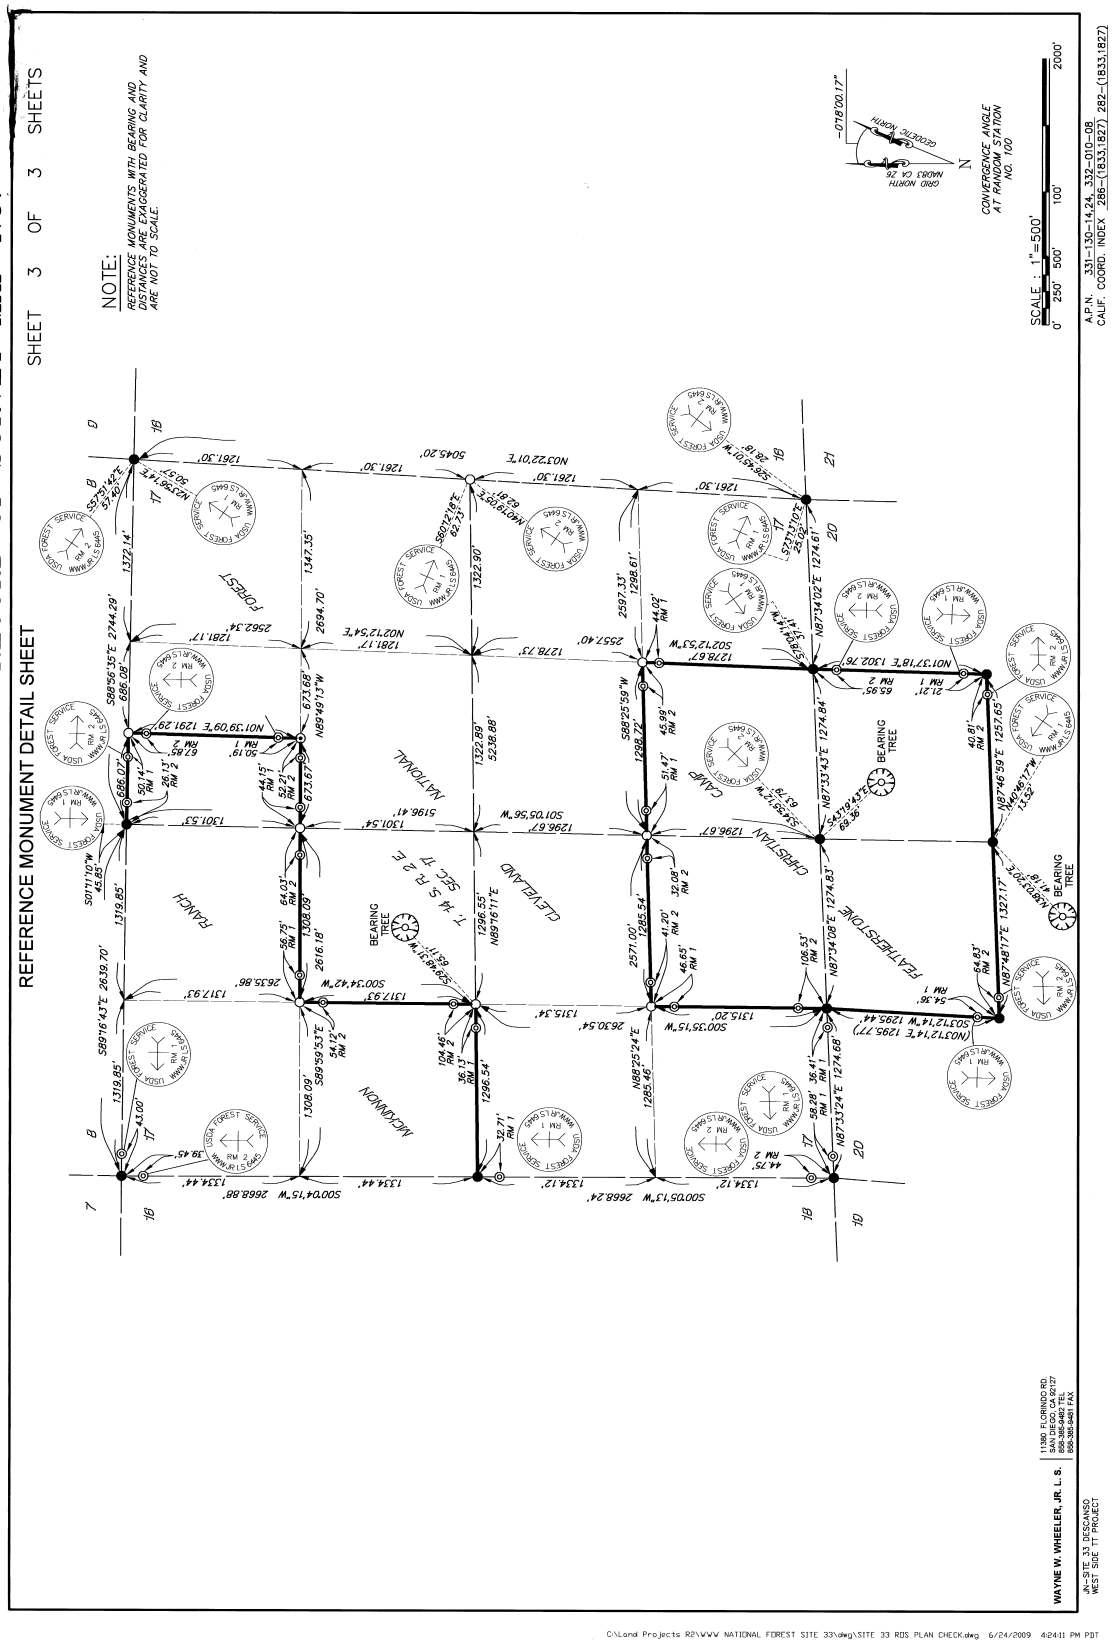

This map/plat is being furnished as an aid in locating the herein described Land in relation to adjoining streets, natural boundaries and other land, and is not a survey of the land depicted. Except to the extent a policy of title insurance is expressly modified by endorsement, if any, the Company does not insure dimensions, distances, location of easements, acreage or other matters shown thereon.