Architectural Survey

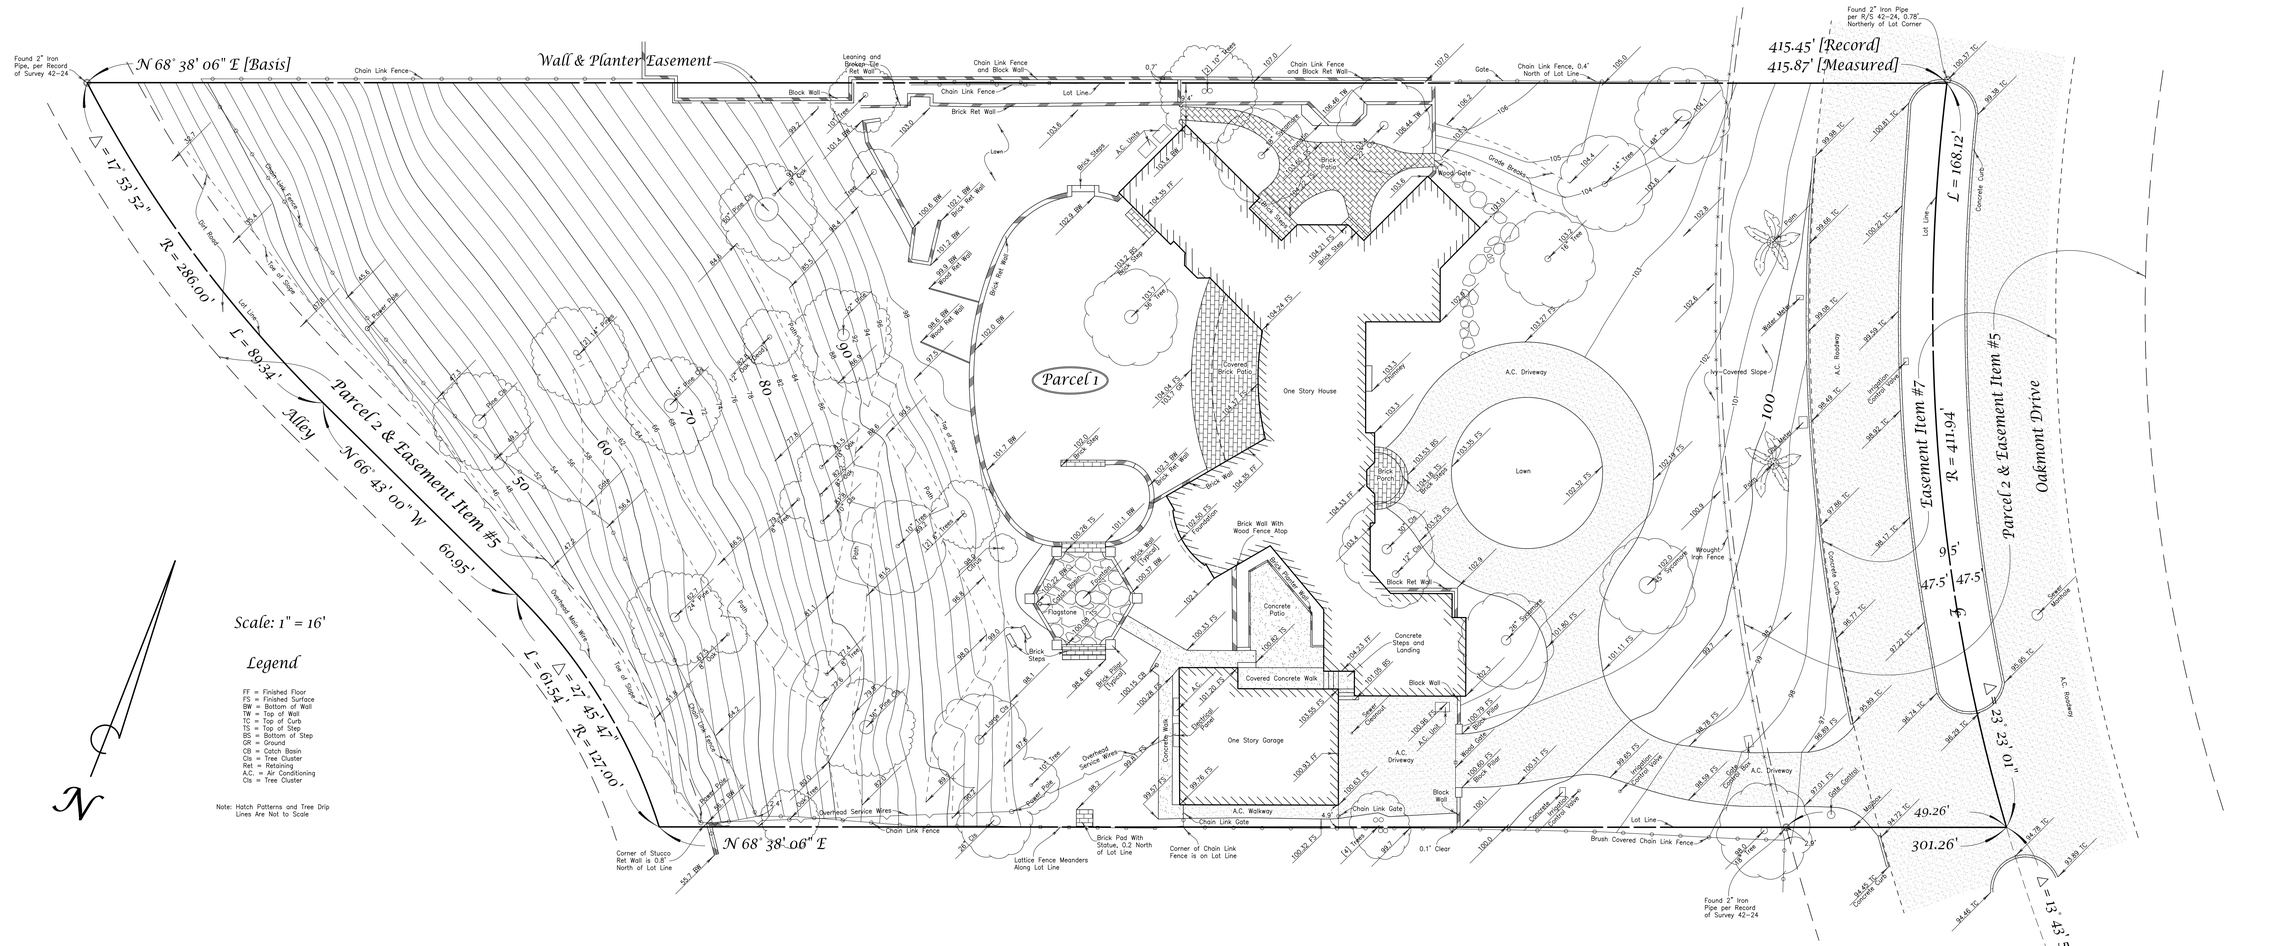

Vicinity Map

Not to Scale

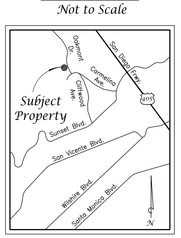

Legal Description: A portion of Lot 1 of Boca De Canon and a portion of Block 32 of Brentwood Park, Map Book 18, page 90, and Map Book 9, pages 10-11.

Bench Mark: Assumed Datum.

Boundary: Record information adjusted to found city centerline and survey monuments.

Date of Survey: August 26, 2002 [Revised: December 10, 2008]

Site Address: 7 Oakmont Drive, Brentwood

Area: 58,370 square feet, 1.34 acres

Plan Prepared For: Robin Hanasab
7 Oakmont Drive
Brentwood, CA 90049

Plan Prepared By: M & M & Co.
8647 Encino Avenue
Northridge, CA 91325
(818) 885-1100
Michael J. Amoroso, L.S. 5392

Job# 12-10-08 Hanasab Oakmont Drive