
Boundary/Location Plan

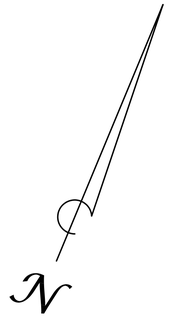

Scale: 1" = 16'

Legal Description: A portion of Allotment No. 1 to R.S. Baker Et Al., in the partition of The Rancho Boca De Santa Monica, in Case No. 2405 of the Seventeenth Judicial District Court of Los Angeles County, in the City of Los Angeles, County of Los Angeles, State of California.


Boundary: The property lines shown hereon are record per the legal description and related documents, unless otherwise noted. The property lines are adjusted to best fit per found city centerline and/or survey monuments, and occupation.

Date of Survey: December 28, 2012

Site Address: 919 Rivas Canyon Road, Pacific Palisades

Area: 43,839 square feet, 1.01 acres

Plan Prepared By: M & M & Co.
16145 Roscoe Boulevard
North Hills, CA 91343
(818) 891-9100
Gregory M. Amoroso, L.S. 8771

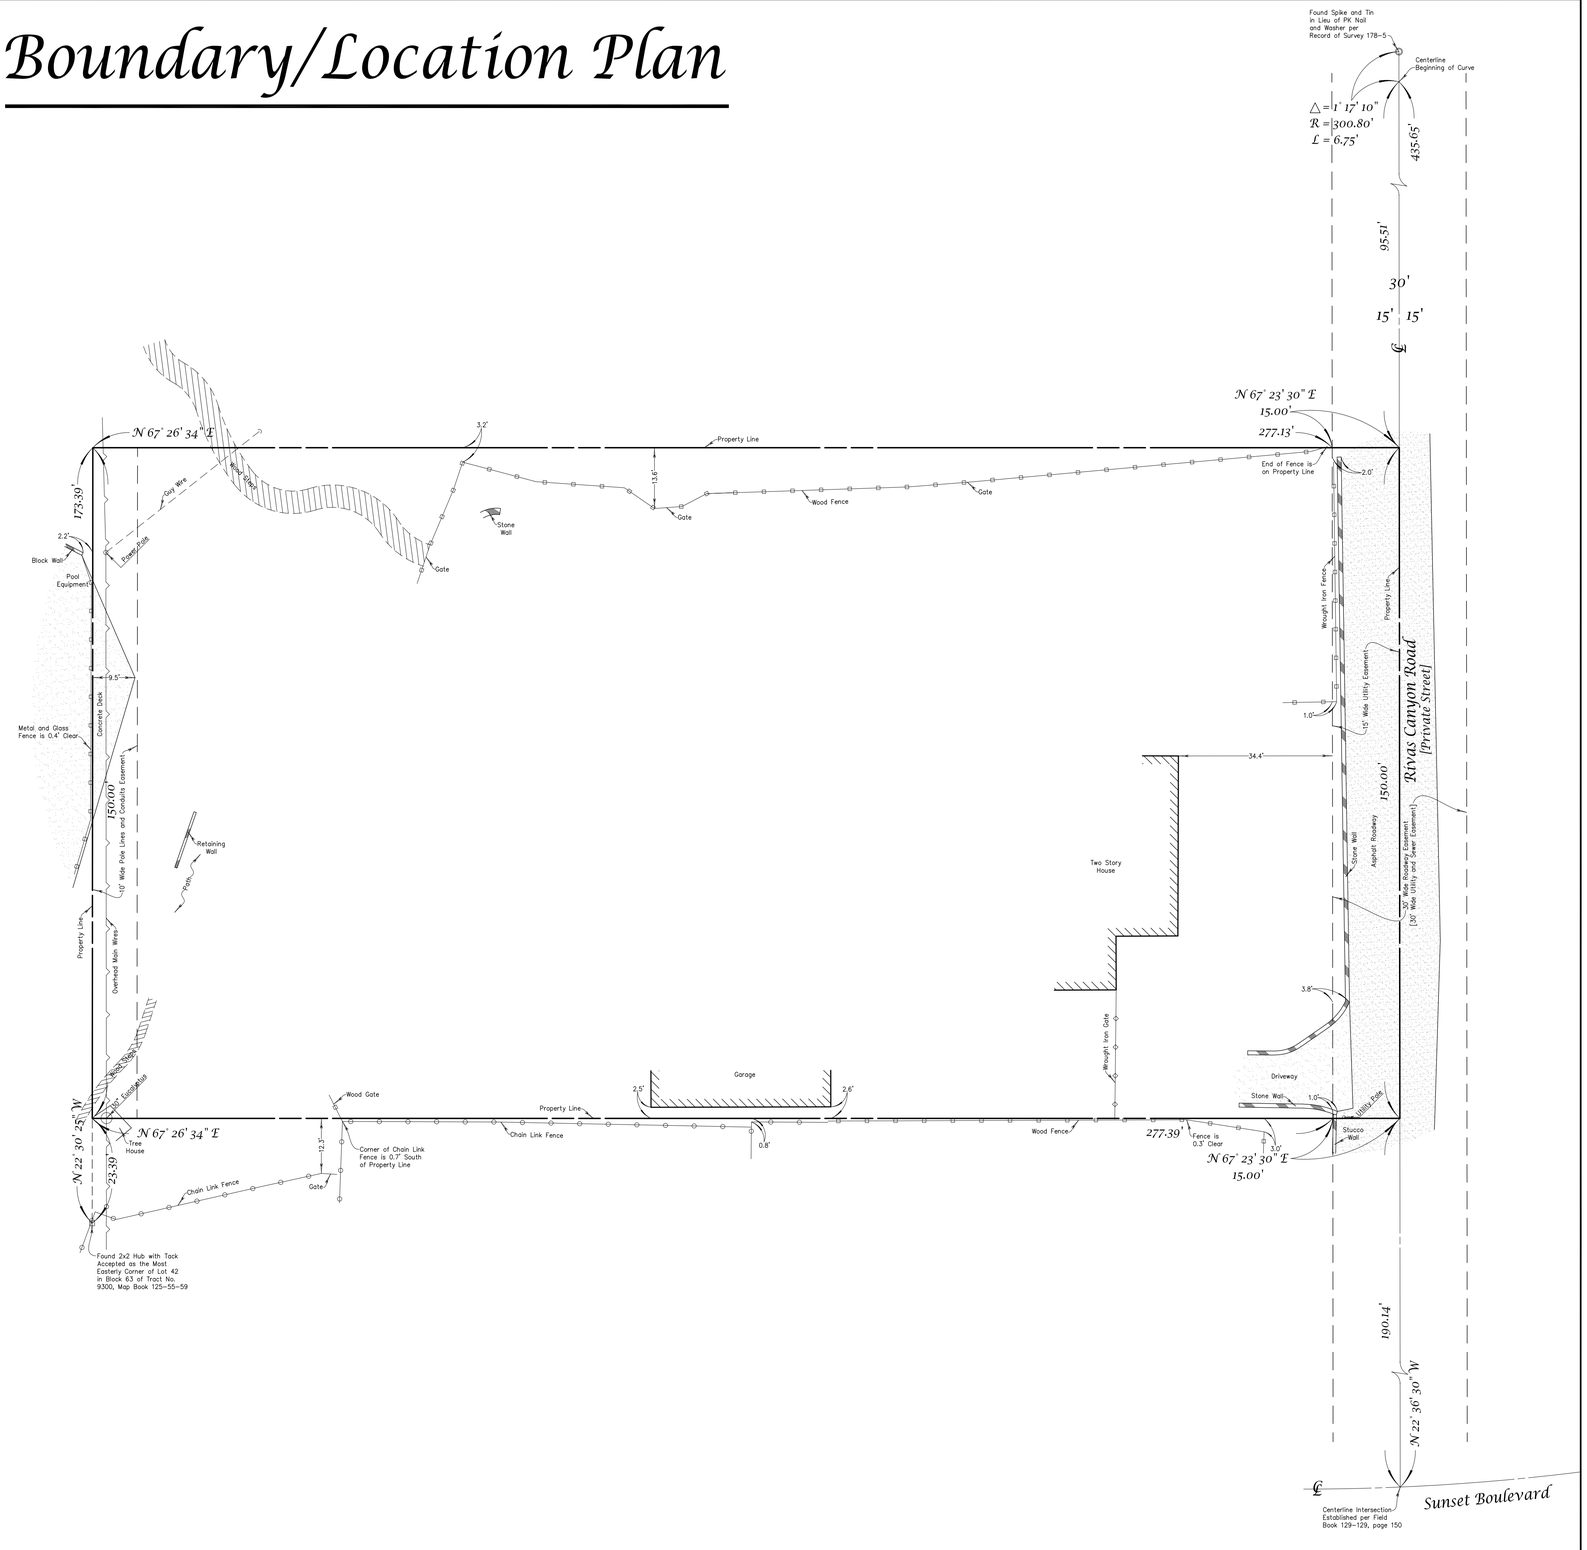

Job# 12-02-12 The McDaniel Family Trust Rivas Canyon Road