

ASSESSOR'S MAP 85

RANCHO SAN LORENZO
(G. CASTRO) BK. "A" Pgs. 1-42

Code Area No. 54-032

5300

PAGE 2


TR. 4670 127/92

TR. 6910 237/18

TR. 4229 129/27

Scale: 1" = 100'

FWLY BK. 85 Pg. 102
3-9-81 BM
10-13-81 RB 91.2
4-28-82 SY
2-27-83 WL
4-6-01 LL
7-01-08 ZC

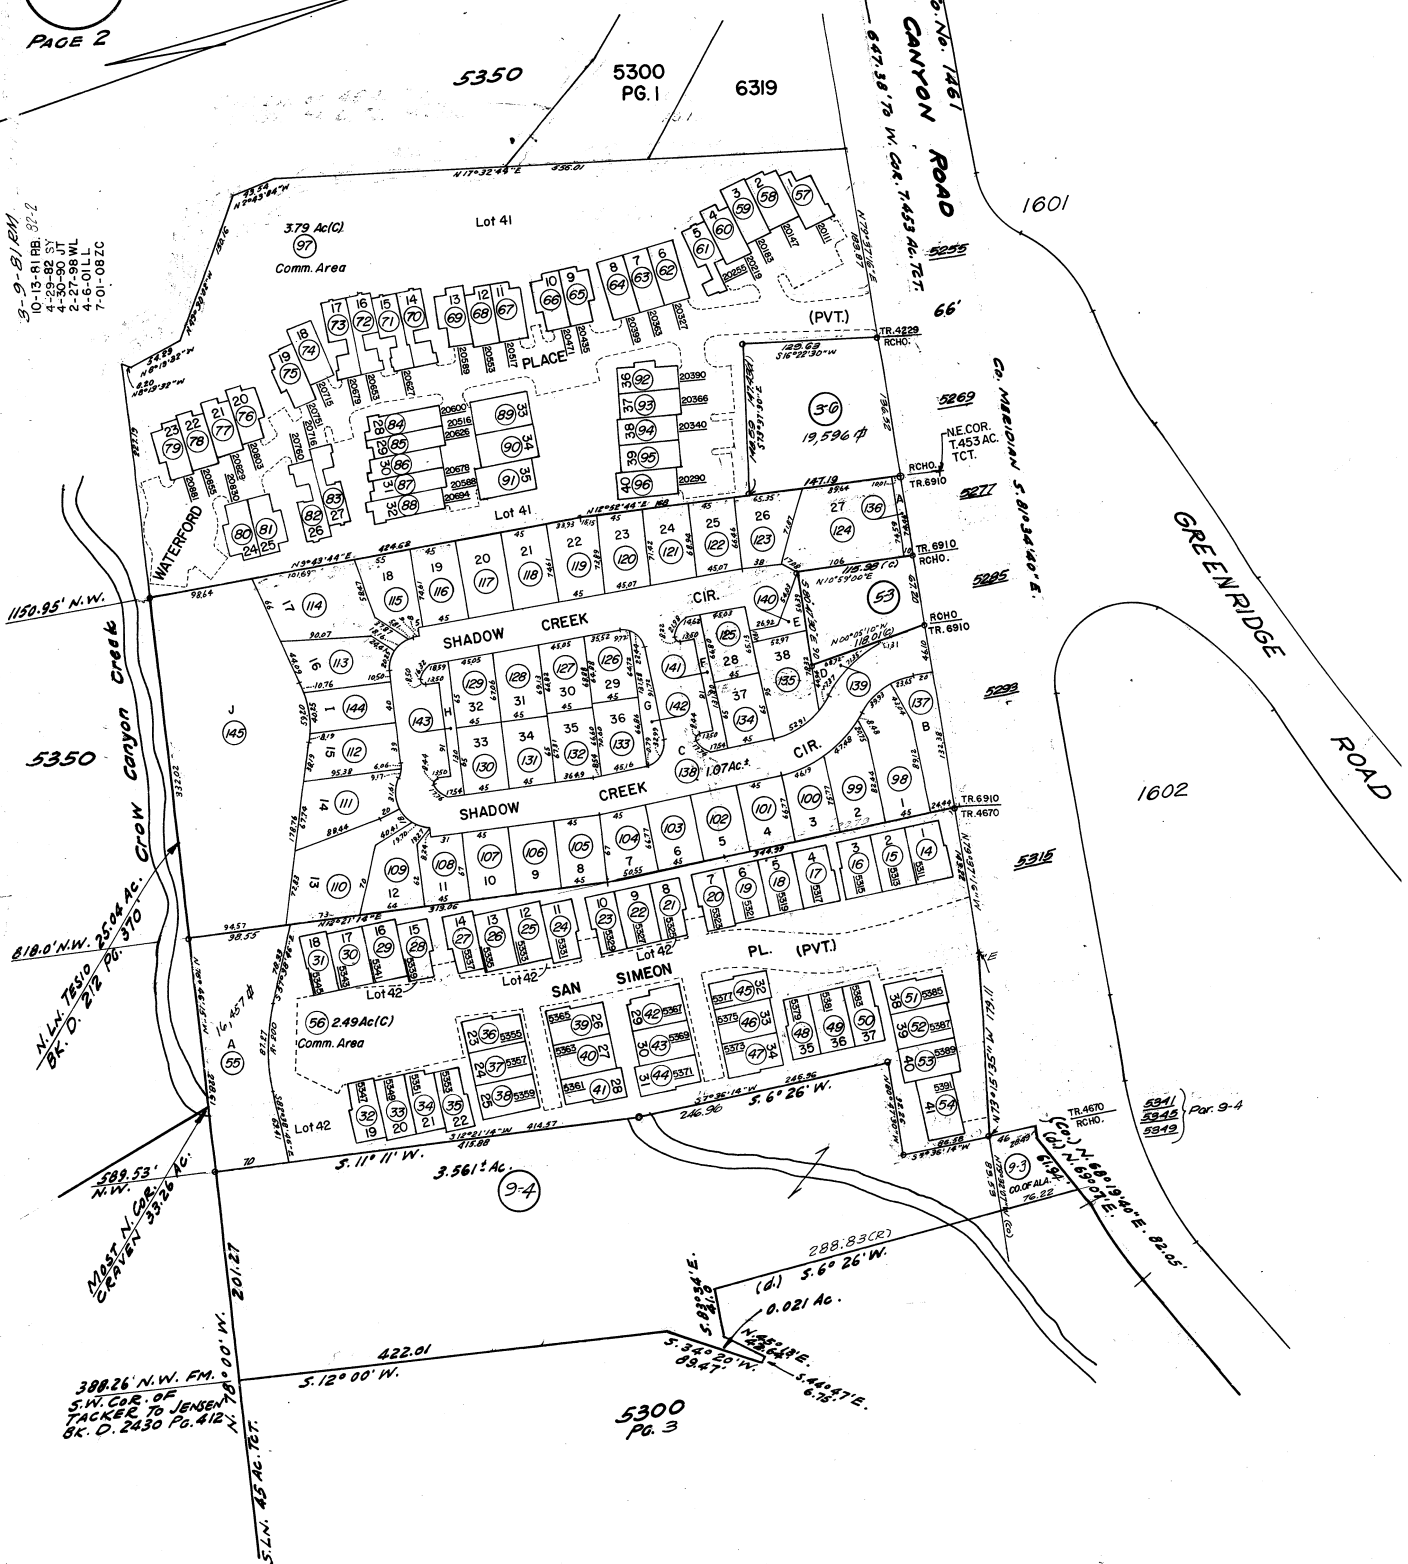

AREA IS A PTN. OF A 45 AC. TCT. TO TACKER IN BK. D. 536 Pg. 353
THE WY. 6.0 AC. = A PTN. OF THE 7.453 AC. TCT. TO WEBER IN O.R. 4369 Pg. 34
A.C.M. 13 R.S. 960 (BK. 7, Pg. 30) Crow Canyon Rd., Case 2-16-26 P.M. 714 (BK. 72 Pg. 8)