



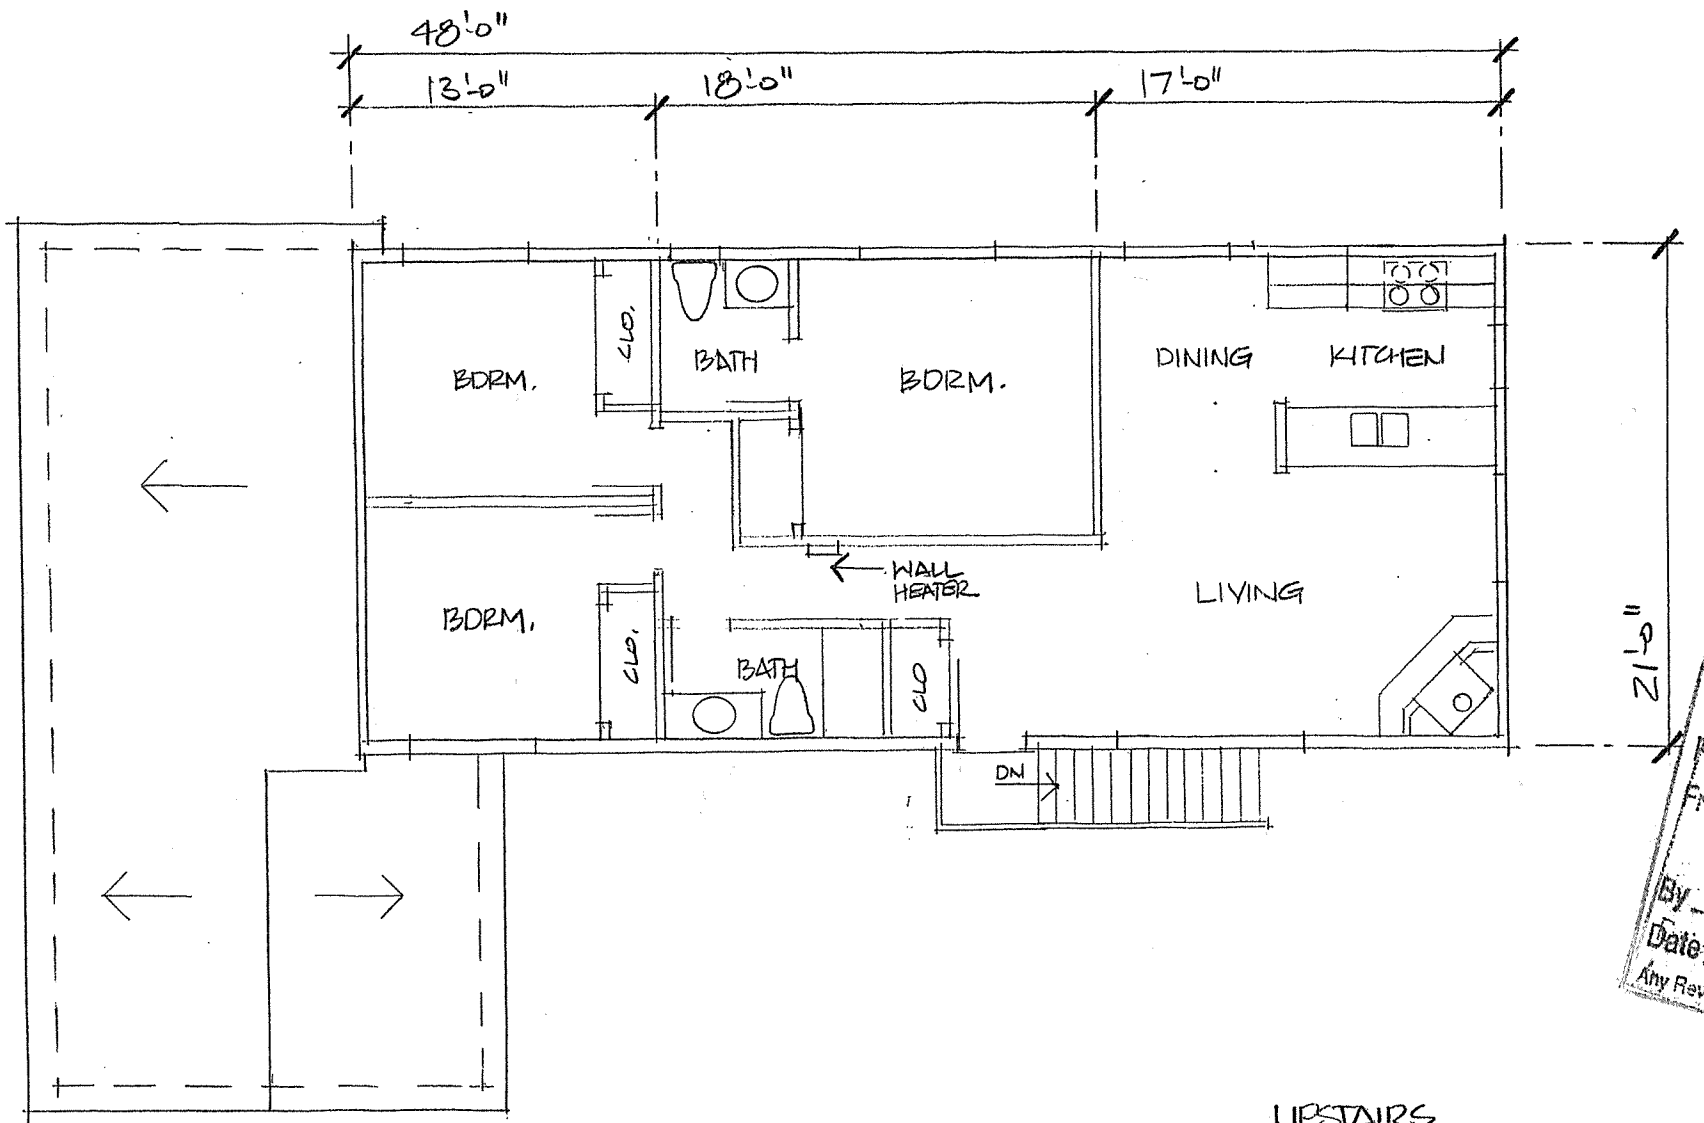

UPSTAIRS
1,008 SQ. FT.

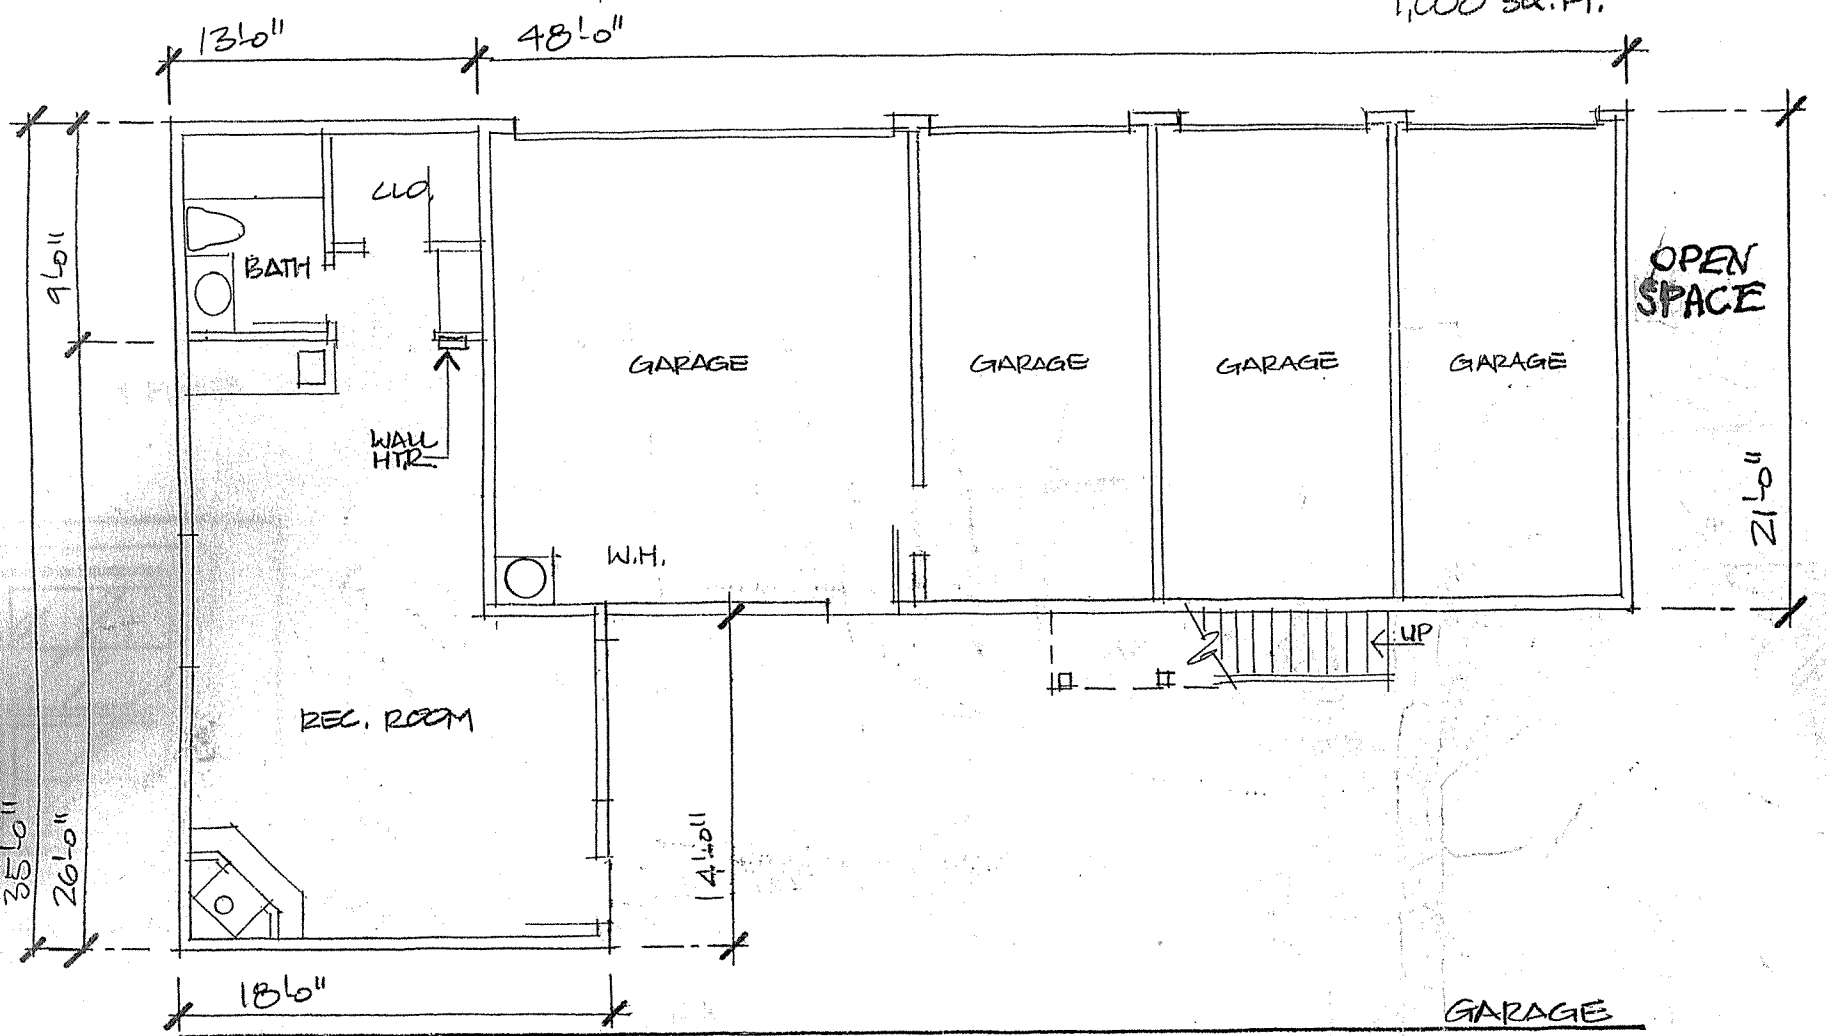

GARAGE

REC. RM. 525 SQ. FT.
GARAGE 1008 SQ. FT.

MAX. BLDG. HT.: 21'-0" C RIDGE



GARAGE BLDG

NO WORK IN THIS BLDG.

SCALE: 1/8" = 1'-0"

PLAN
L
Plan File/
From
Per
By
Date 12/12/4
Any Revision To That