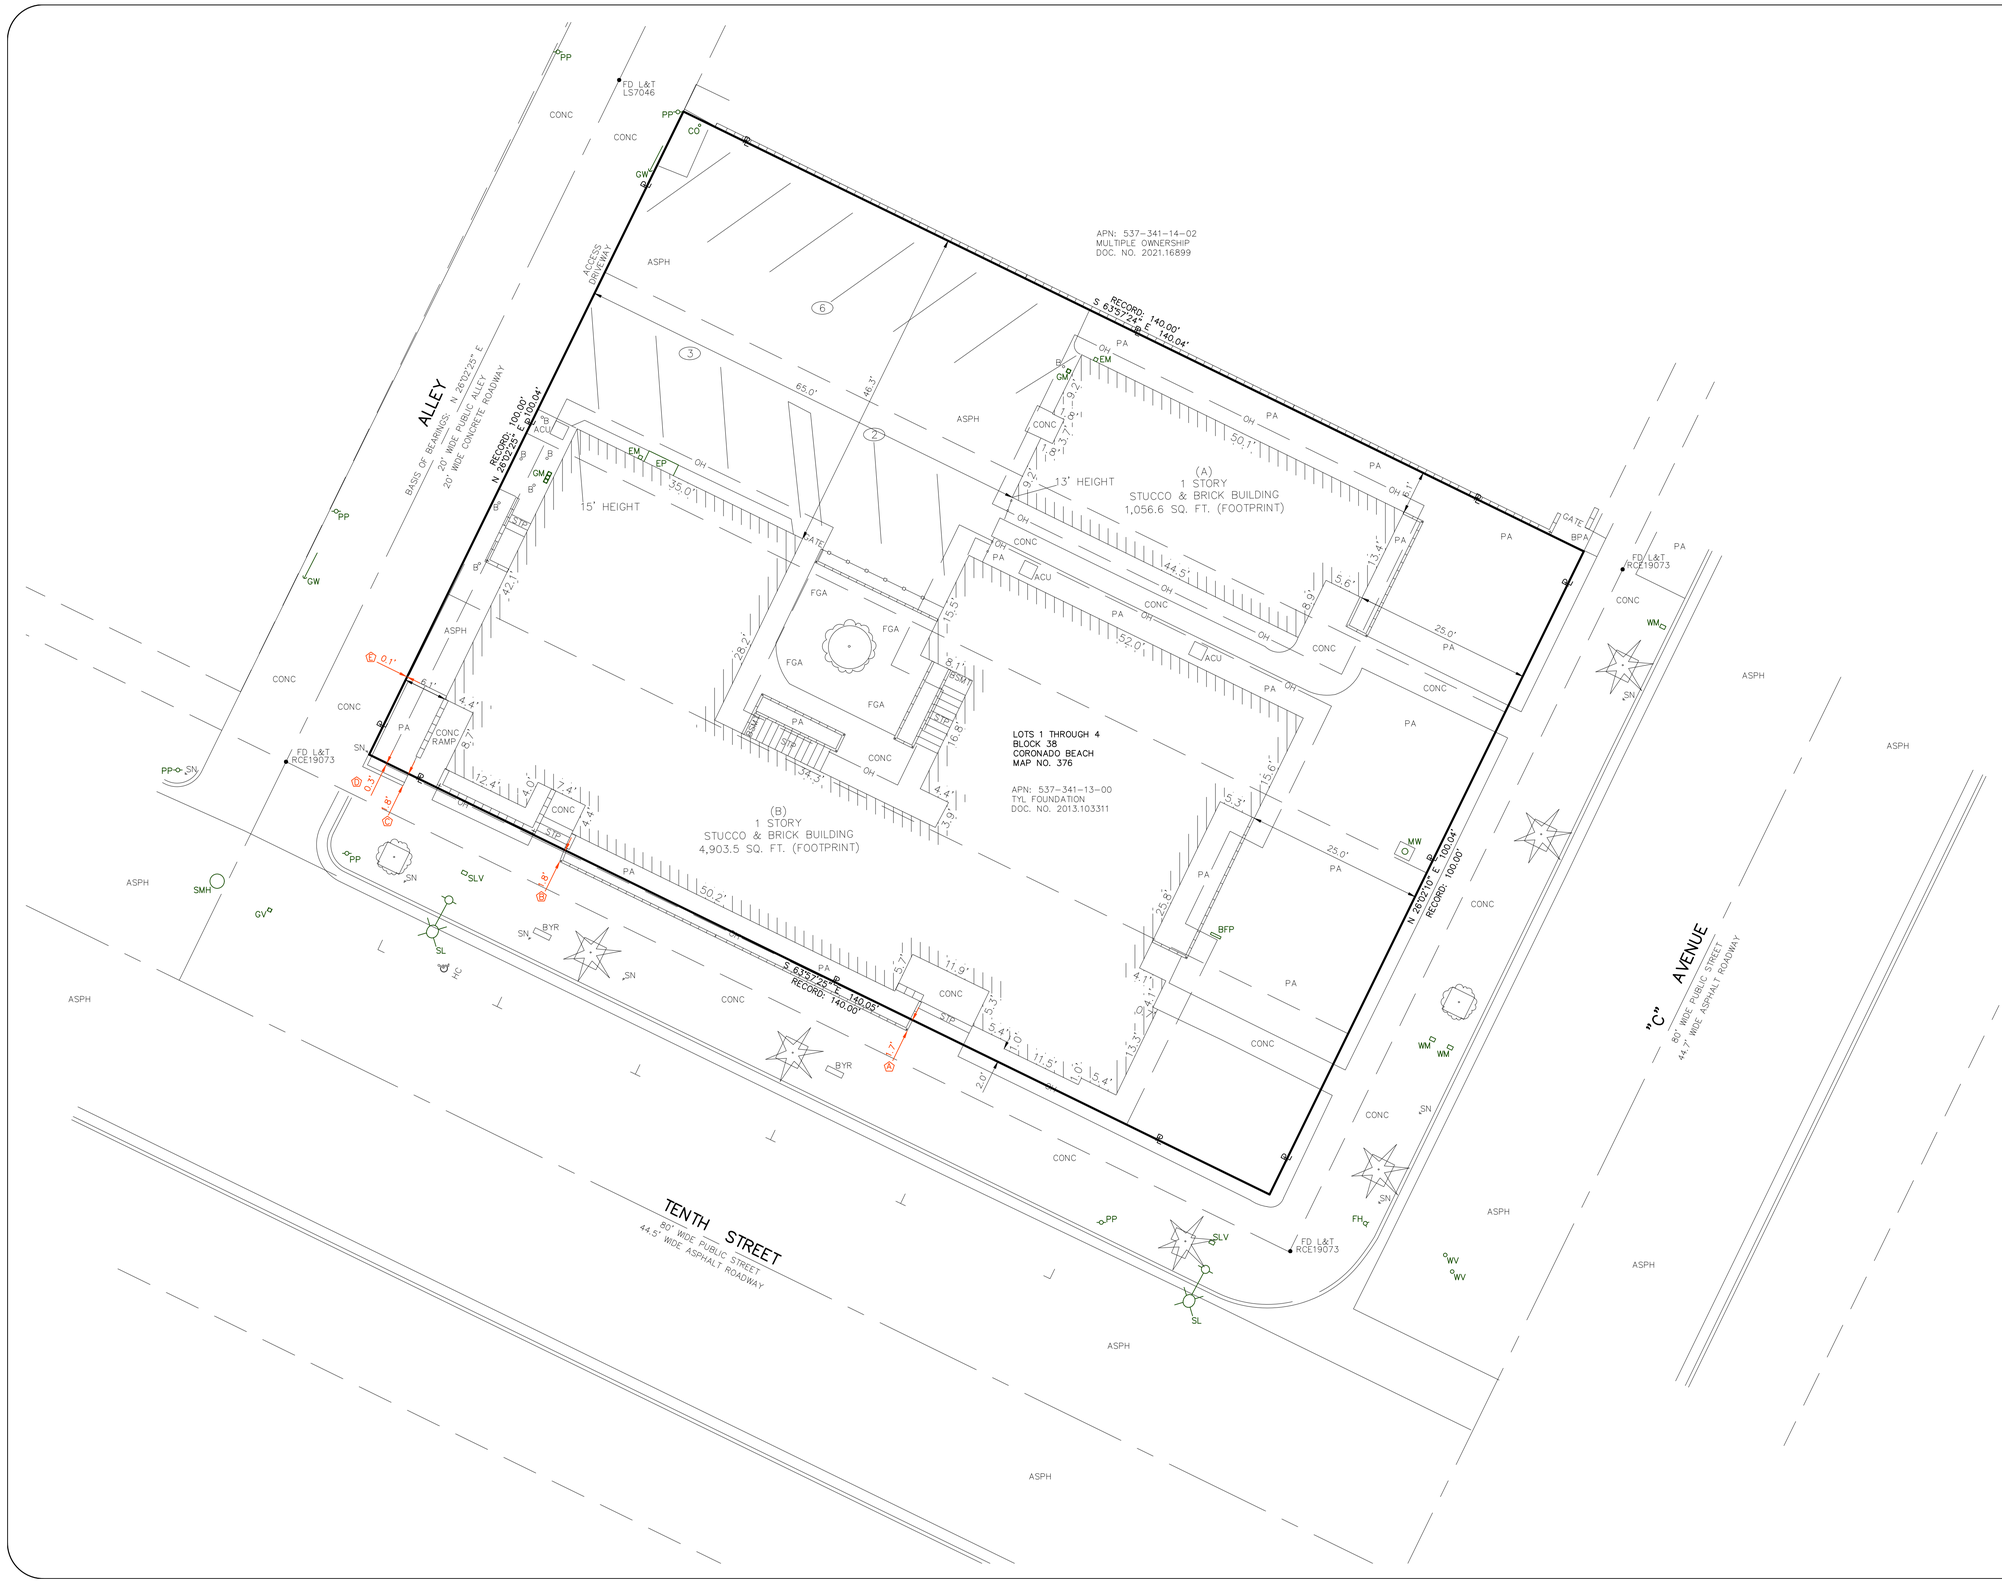


## LEGEND OF SYMBOLS

| | | |
|---|---|---|
| | ACU | AIR COMPRESSOR UNIT |
| | APN | ASSESSOR'S PARCEL NUMBER |
| | ASPH | ASPHALT |
| | B | BOLLARD |
| | BFP | BACK FLOW PREVENTION DEVICE |
| | BPA | BRICK PAVER AREA |
| | BSMT | BASEMENT |
| | BYR | BICYCLE RACK |
| | CO | CLEAN OUT |
| | CONC | CONCRETE |
| | DOC. | DOCUMENT |
| | EM | ELECTRIC UTILITY METER |
| | EP | ELECTRIC UTILITY PANEL |
| | FD | FOUND MONUMENT – AS NOTED |
| | FGA | FAKE GRASS AREA |
| | FH | FIRE HYDRANT |
| | GM | GAS METER |
| | GV | GAS UTILITY VALVE |
| | GW | GUY WIRE |
| | HC | HANDICAP |
| | L&T | LEAD & TAG – AS NOTED |
| | MW | MONITOR WELL |
| | NO. | NUMBER |
| | O.R. | OFFICIAL RECORDS |
| | OH | OVERHANG |
| | PA | PLANTER AREA |
| | PL | PROPERTY LINE |
| | PP | POWER POLE |
| | SL | STREET LIGHT |
| | SLV | STREET LIGHT VAULT |
| | SMH | SEWER MANHOLE |
| | SN | SIGN |
| | SQ. FT. | SQUARE FEET |
| | STP | STEPS |
| | WM | WATER UTILITY METER |
| | WV | WATER UTILITY VALVE |
| | | BLOCK WALL – TYPICAL |
| | | PARKING SPACE COUNTER |
| | | FENCE WOOD – TYPICAL |
| | | TREE DECIDUOUS – TYPICAL |
| | | TREE PALM – TYPICAL |

SITETECH INC.
Phone: (909) 864-3180 Fax: (909) 864-0850
8061 CHURCH STREET (MAIL: P.O. BOX 592) HIGHLAND, CA 92346

Sheet 2 of 2